


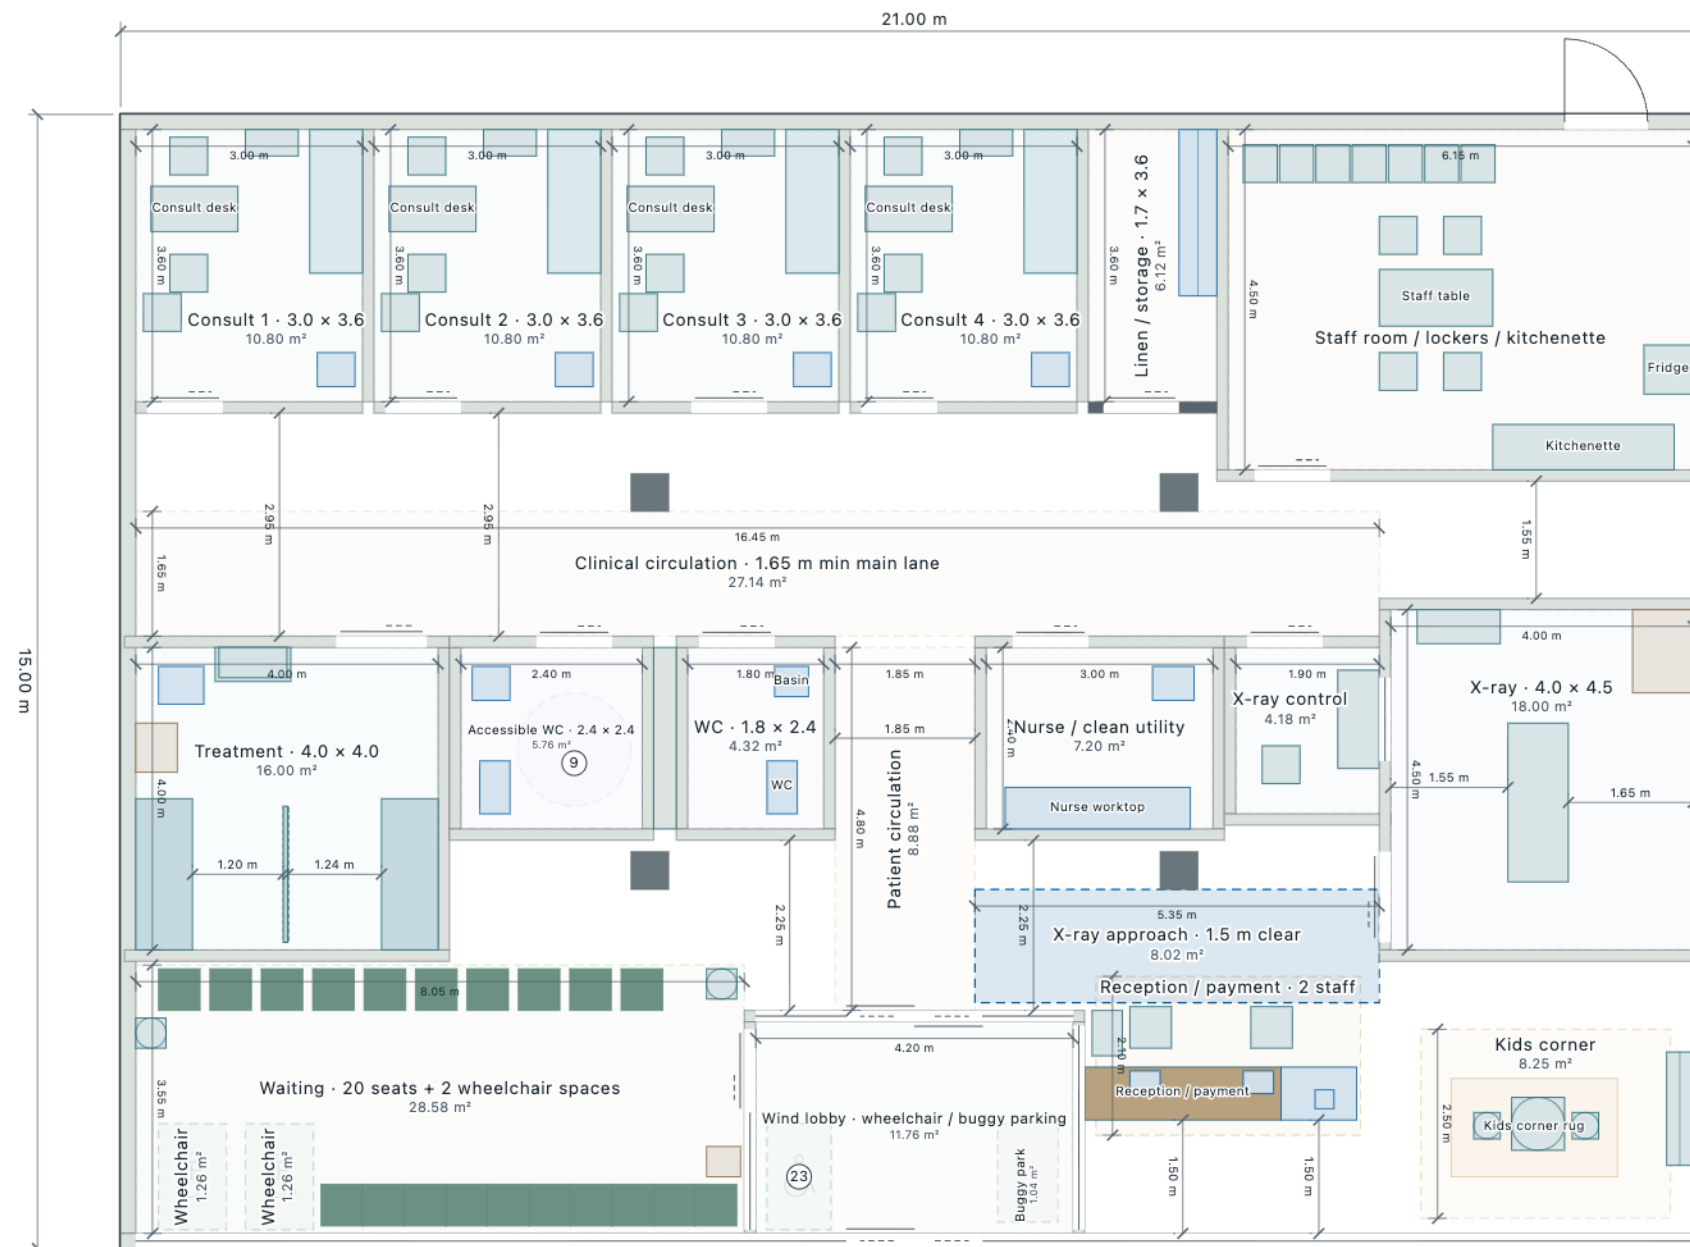

Areas (m ²)		
1	Consult 1 · 3.0 × 3.6	10.80
2	Consult 2 · 3.0 × 3.6	10.80
3	Consult 3 · 3.0 × 3.6	10.80
4	Consult 4 · 3.0 × 3.6	10.80
5	Linen / storage · 1.7 × 3.6	6.12
6	Staff room / lockers / kitchenette	27.68
7	Clinical circulation · 1.65 m min main lane	27.14
8	Accessible WC · 2.4 × 2.4	5.76
9	Ø 1.5 m clear turning circle	1.76
10	WC · 1.8 × 2.4	4.32
11	Nurse / clean utility	7.20
12	X-ray control	4.18
13	Treatment · 4.0 × 4.0	16.00
14	Patient circulation	8.88
15	X-ray · 4.0 × 4.5	18.00
16	X-ray approach · 1.5 m clear	8.02
17	Reception / payment · 2 staff	7.35
18	Waiting · 20 seats + 2 wheelchair spaces	28.58
19	Wind lobby · wheelchair / buggy parking	11.76
20	Kids corner	8.25
21	Wheelchair	1.26
22	Wheelchair	1.26
23	Wheelchair park	1.19
24	Buggy park	1.04
Floor area		315.00
Zoned (overlaps once)		231.22
Not zoned		83.78
Seats (chairs, stools)		41
Fixtures		55
Cabinet		8
Washbasin		8
Bed		7
Zone overlap in rows		7.73



Linden Street Clinic

L1 · Linden Street Clinic — floor plan

Dimensions not yet measured on site. Areas from the drawn outlines, less holes.

Scale 1:100 · A3 landscape
Units: metres · 2026-10-06
Space fnv1a-5985d893