


Differences Rev A → Rev B · plan: Rev B; dashed: parts of Rev A where they stood

Removed 0 Added 8 Moved 13 (arrow: old → new) Changed 19

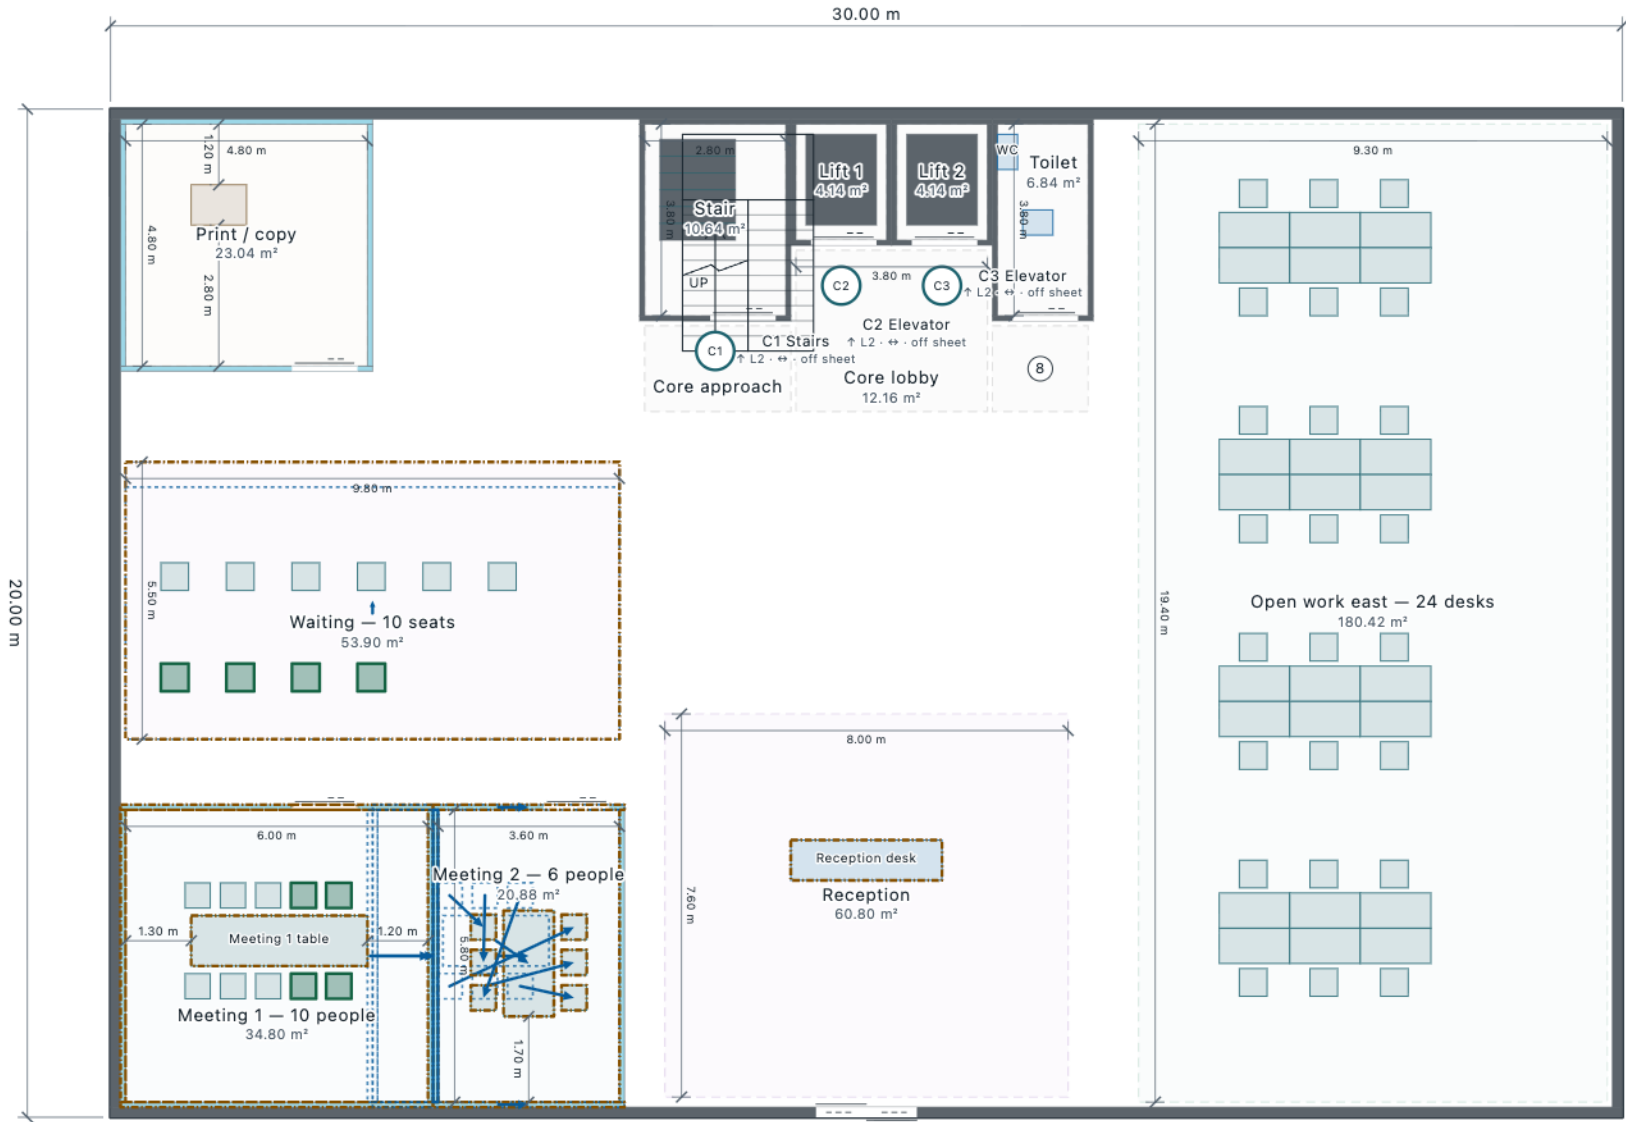

Areas (m²)

1	Lift 1	4.14
2	Lift 2	4.14
3	Stair	10.64
4	Toilet	6.84
5	Print / copy	23.04
6	Core lobby	12.16
7	Core approach	4.93
8	Core approach east	3.23
9	Waiting — 10 seats	53.90
10	Open work east — 24 desks	180.42
11	Reception	60.80
12	Meeting 1 — 10 people	34.80
13	Meeting 2 — 6 people	20.88

Floor area	600.00
Zoned (overlaps once)	419.92
Not zoned	180.08
Seats (chairs, stools)	50
Fixtures	30
Desk	24
Table	2
Counter	1

Connections (3)

C1 Stairs

L1 Level 1 — first issue ↔ L2 Level 2 — first issue (off sheet)
Width 1.30 m · 0.00 → 3.60 m elevation

C2 Elevator

L1 Level 1 — first issue ↔ L2 Level 2 — first issue (off sheet)
Width 1.30 m · 0.00 → 3.60 m elevation

C3 Elevator

L1 Level 1 — first issue ↔ L2 Level 2 — first issue (off sheet)
Width 1.30 m · 0.00 → 3.60 m elevation

Circles: endpoints; +n: shared point. No shape/path.

↑/↓: destination elevation; ↔: both ways.

out / in only: one way; dashed: automatic point.



Marlow House — office fit-out, levels 1–3

L1 · Level 1 — first issue — floor plan

Dimensions marked as measured. Areas from the drawn outlines, less holes.


Rev	Date	Description
B	2026-10-06	Fenwick Partners' Rev A comments incorporated - For approval
A	2026-10-06	First issue for comment

Scale 1:150 · A3 landscape
Units: metres · 2026-10-06 · Rev B
Space fnv1a-5263d552

Laydyne

Differences Rev A → Rev B · plan: Rev B; dashed: parts of Rev A where they stood

Removed 12 Added 14 Moved 12 (arrow: old → new) Changed 13

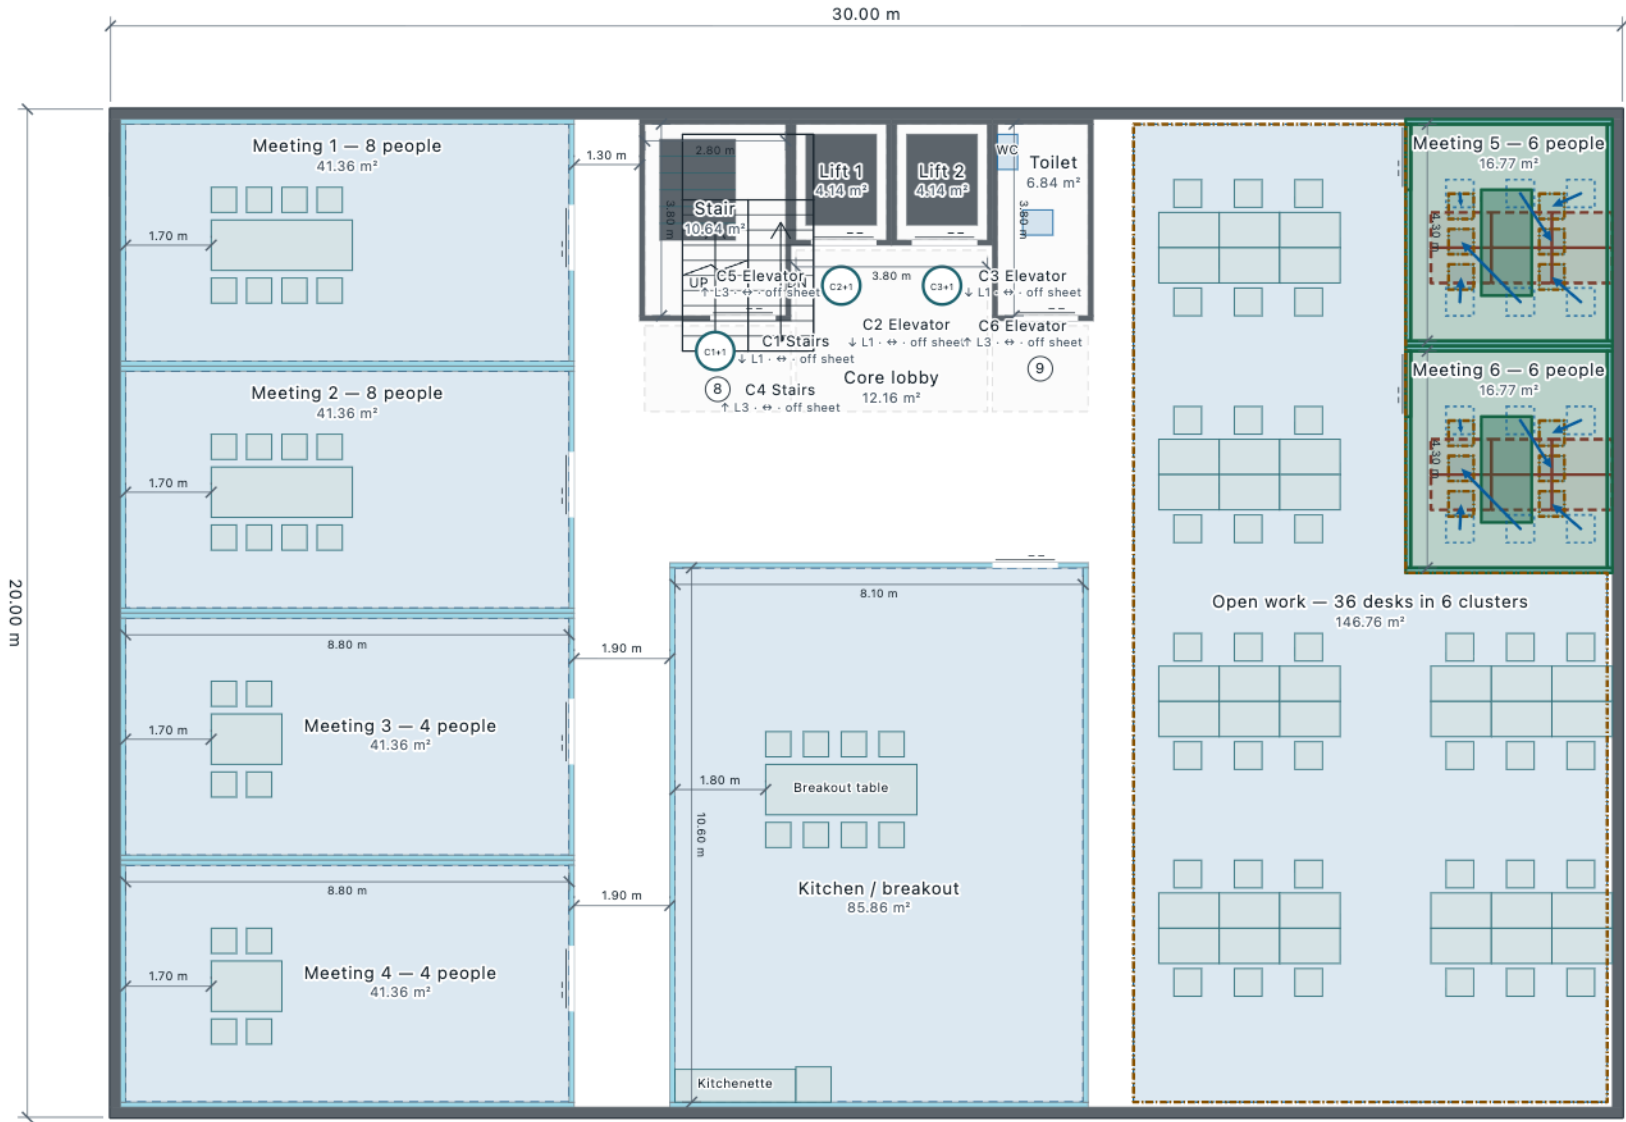

Areas (m²)

1	Lift 1	4.14
2	Lift 2	4.14
3	Stair	10.64
4	Toilet	6.84
5	Meeting 5 — 6 people	16.77
6	Meeting 1 — 8 people	41.36
7	Core lobby	12.16
8	Core approach	4.93
9	Core approach east	3.23
10	Meeting 6 — 6 people	16.77
11	Meeting 2 — 8 people	41.36
12	Open work — 36 desks in 6 clusters	146.76
13	Meeting 3 — 4 people	41.36
14	Kitchen / breakout	85.86
15	Meeting 4 — 4 people	41.36
Floor area		600.00
Zoned (overlaps once)		477.68
Not zoned		122.32
Seats (chairs, stools)		80
Fixtures		47
Desk		36
Table		7
Kitchen counter		1

Connections (6)

C1 Stairs
L1 Level 1 — first issue (off sheet) ↔ L2 Level 2 — first issue
Width 1.30 m · 0.00 → 3.60 m elevation

C2 Elevator
L1 Level 1 — first issue (off sheet) ↔ L2 Level 2 — first issue
Width 1.30 m · 0.00 → 3.60 m elevation

C3 Elevator
L1 Level 1 — first issue (off sheet) ↔ L2 Level 2 — first issue
Width 1.30 m · 0.00 → 3.60 m elevation

C4 Stairs
L2 Level 2 — first issue ↔ L3 Level 3 — first issue (off sheet)
Width 1.30 m · 3.60 → 7.20 m elevation

C5 Elevator
L2 Level 2 — first issue ↔ L3 Level 3 — first issue (off sheet)
Width 1.30 m · 3.60 → 7.20 m elevation

C6 Elevator
L2 Level 2 — first issue ↔ L3 Level 3 — first issue (off sheet)
Width 1.30 m · 3.60 → 7.20 m elevation

Circles: endpoints; +n: shared point. No shape/path.
↑/↓: destination elevation; ↔: both ways.
out / in only: one way; dashed: automatic point.

1:150
0 2.5 5 m

Marlow House — office fit-out, levels 1–3

L2 · Level 2 — first issue — floor plan

Dimensions marked as measured. Areas from the drawn outlines, less holes.


Rev	Date	Description
B	2026-10-06	Fenwick Partners' Rev A comments incorporated - For approval
A	2026-10-06	First issue for comment

Scale 1:150 · A3 landscape
Units: metres · 2026-10-06 · Rev B
Space fnv1a-5263d552

Laydyne

Differences Rev A → Rev B · plan: Rev B; dashed: parts of Rev A where they stood

Removed 0 Added 4 Moved 0 (arrow: old → new) Changed 0

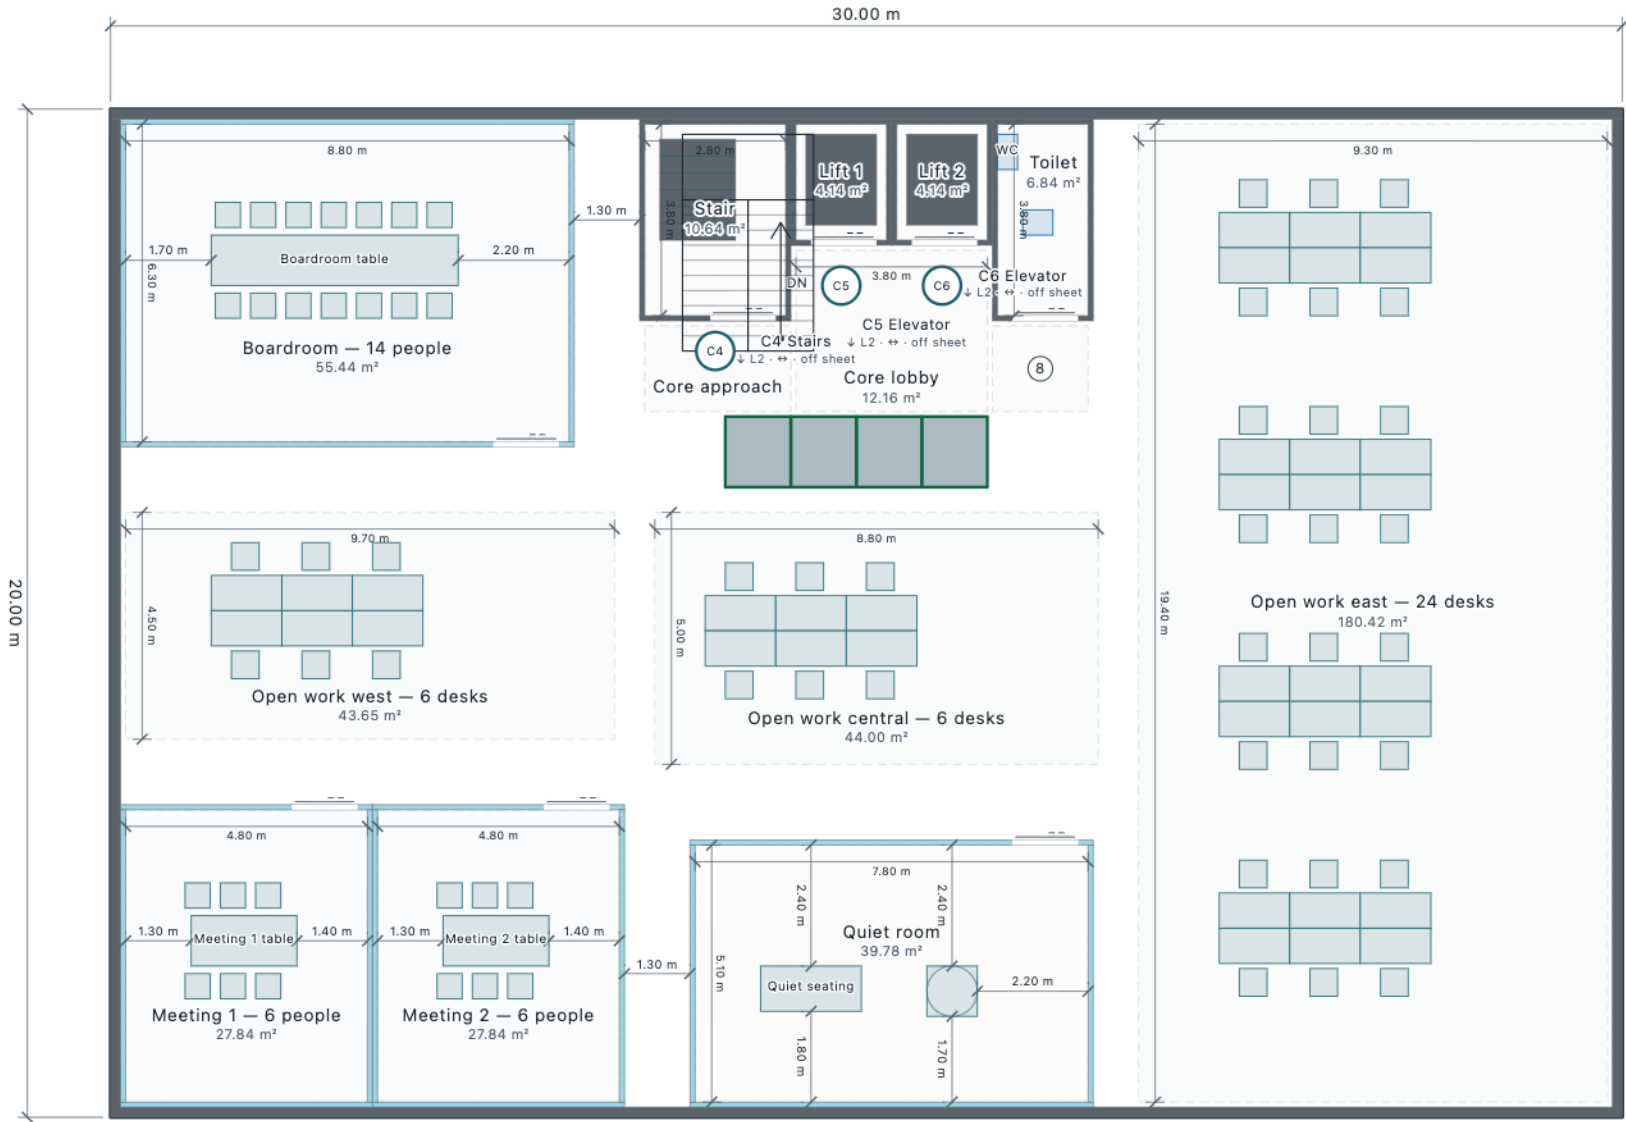

Areas (m²)

1	Lift 1	4.14
2	Lift 2	4.14
3	Stair	10.64
4	Toilet	6.84
5	Boardroom — 14 people	55.44
6	Core lobby	12.16
7	Core approach	4.93
8	Core approach east	3.23
9	Open work west — 6 desks	43.65
10	Open work east — 24 desks	180.42
11	Open work central — 6 desks	44.00
12	Meeting 1 — 6 people	27.84
13	Meeting 2 — 6 people	27.84
14	Quiet room	39.78

Floor area	600.00
Zoned (overlaps once)	465.05
Not zoned	134.95
Seats (chairs, stools)	62
Fixtures	46
Desk	36
Booth	4
Table	3

Connections (3)

C4 Stairs

L2 Level 2 — first issue (off sheet) ↔ L3 Level 3 — first issue
Width 1.30 m · 3.60 → 7.20 m elevation

C5 Elevator

L2 Level 2 — first issue (off sheet) ↔ L3 Level 3 — first issue
Width 1.30 m · 3.60 → 7.20 m elevation

C6 Elevator

L2 Level 2 — first issue (off sheet) ↔ L3 Level 3 — first issue
Width 1.30 m · 3.60 → 7.20 m elevation

Circles: endpoints; +n: shared point. No shape/path.

↑/↓: destination elevation; ↔: both ways.

out / in only: one way; dashed: automatic point.



Marlow House — office fit-out, levels 1–3

L3 · Level 3 — first issue — floor plan

Dimensions marked as measured. Areas from the drawn outlines, less holes.

Rev	Date	Description
B	2026-10-06	Fenwick Partners' Rev A comments incorporated - For approval
A	2026-10-06	First issue for comment

Scale 1:150 · A3 landscape
Units: metres · 2026-10-06 · Rev B
Space fnv1a-5263d552

Laydyne