

Drawing register and sheet index

Marlow House — office fit-out, levels 1–3 · issue 2: Rev B · 2026-10-07 · For approval · Fenwick Partners' Rev A comments incorporated

Drawings

Number	Title	Scale	Paper	Rev	A 10-07	B 10-07
MH-FO-000	Drawing register and sheet index	—	A3	B	A	B
MH-FO-101	L1 · Level 1 — floor plan	1:150	A3	B	A	B
MH-FO-102	L2 · Level 2 — floor plan	1:150	A3	B	A	B
MH-FO-103	L3 · Level 3 — floor plan	1:150	A3	B	A	B


Issues

Rev	Date	Status	Description · files (SHA-256)	Sent to
B	2026-10-07	For approval	Fenwick Partners' Rev A comments incorporated MH-FO-RevB-quantities.csv · 320a290f974c85d2fef164bc8494040bf66651f8f37e8b6ad7cf0bbf281ea2c9 Layout fnv1a-163eb3b9 · 3 sheets · 5 clouds · issue 2	Fenwick Partners — attn. Facilities Manager
A	2026-10-07	For comment	First issue to the client for comment MH-FO-RevA.pdf · 59b782107d6109b15234dcec8f63a6e6f260a4e14f423392a8d15daecedc8bb5 MH-FO-RevA-quantities.csv · 26b810c5ddf553a014f9d79b634e5672b5f9a069eab7124474255d94a3d98d54 Layout fnv1a-3bc0f642 · 3 sheets · issue 1	Fenwick Partners — attn. Facilities Manager

A set’s own PDF is recorded after it is drawn: its SHA-256 is in the register, not on this page.

Differences Rev A → Rev B · plan: Rev B; dashed: parts of Rev A where they stood

Removed 0 Added 8 Moved 19 (arrow: old → new) Changed 25 Rev B clouds 3: changed since the previous issue

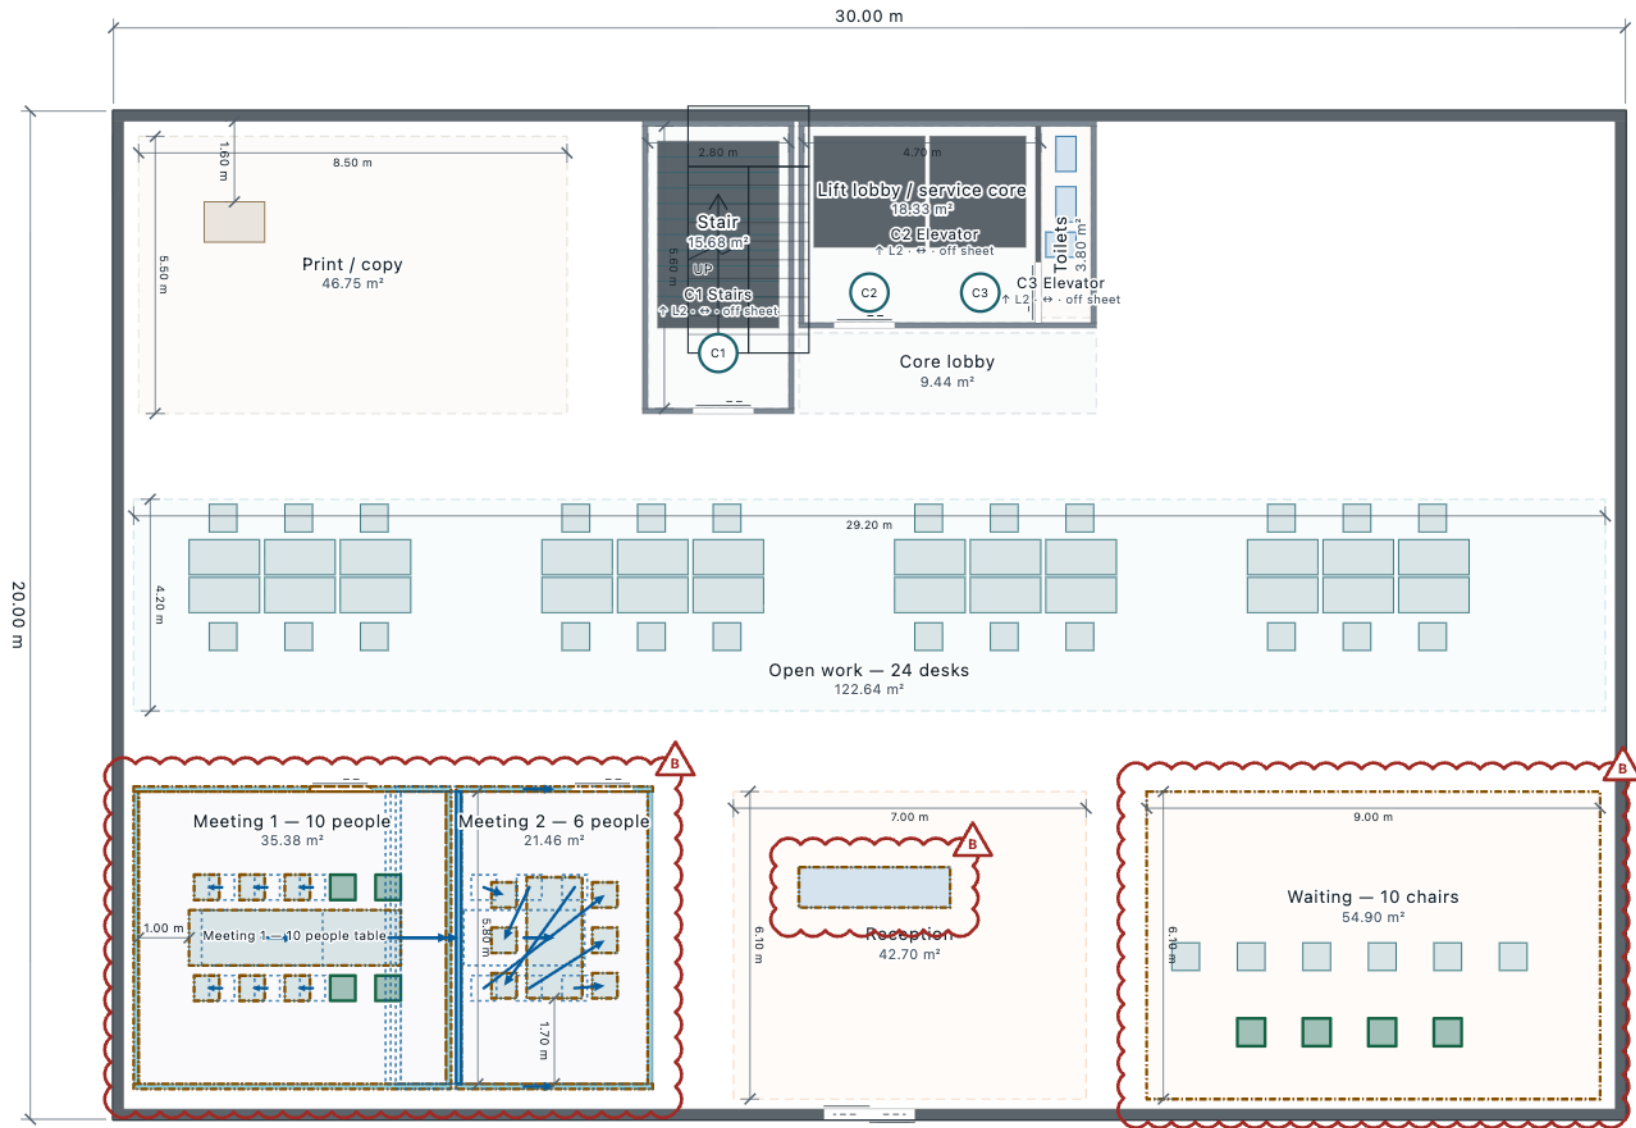

Areas (m²)

1	Lift lobby / service core	18.33
2	Toilets	3.80
3	Print / copy	46.75
4	Stair	15.68
5	Core lobby	9.44
6	Open work — 24 desks	122.64
7	Meeting 1 — 10 people	35.38
8	Meeting 2 — 6 people	21.46
9	Reception	42.70
10	Waiting — 10 chairs	54.90

Floor area	600.00
Zoned (overlaps once)	371.08
Not zoned	228.92
Seats (chairs, stools)	50
Fixtures	31
Desk	24
Table	2
Toilet	2

Connections (3)

C1 Stairs · Existing stair

L1 Level 1 ↔ L2 Level 2 (off sheet)
Width 1.20 m · 0.00 → 3.60 m elevation

C2 Elevator · Lift A

L1 Level 1 ↔ L2 Level 2 (off sheet)
Width 1.40 m · 0.00 → 3.60 m elevation

C3 Elevator · Lift B

L1 Level 1 ↔ L2 Level 2 (off sheet)
Width 1.40 m · 0.00 → 3.60 m elevation

Circles: endpoints; +n: shared point. No shape/path.
↑/↓: destination elevation; ↔: both ways.
out / in only: one way; dashed: automatic point.

1:150
0 2.5 5 m

Marlow House — office fit-out, levels 1–3

L1 · Level 1 — floor plan

Dimensions not yet measured on site. Areas from the drawn outlines, less holes.

Rev	Date	Description
B	2026-10-07	Fenwick Partners' Rev A comments incorporated
A	2026-10-07	First issue to the client for comment


MH-FO-101 Rev B

Sheet 2 of 4 · For approval
Scale 1:150 · A3 landscape · 2026-10-07
Units: metres · Space fnv1a-163eb3b9

Laydyne

Differences Rev A → Rev B · plan: Rev B; dashed: parts of Rev A where they stood

Removed 12 Added 12 Moved 12 (arrow: old → new; 12 paired by position, may be replacement) Changed 13 Rev B clouds 1: changed since the previous issue

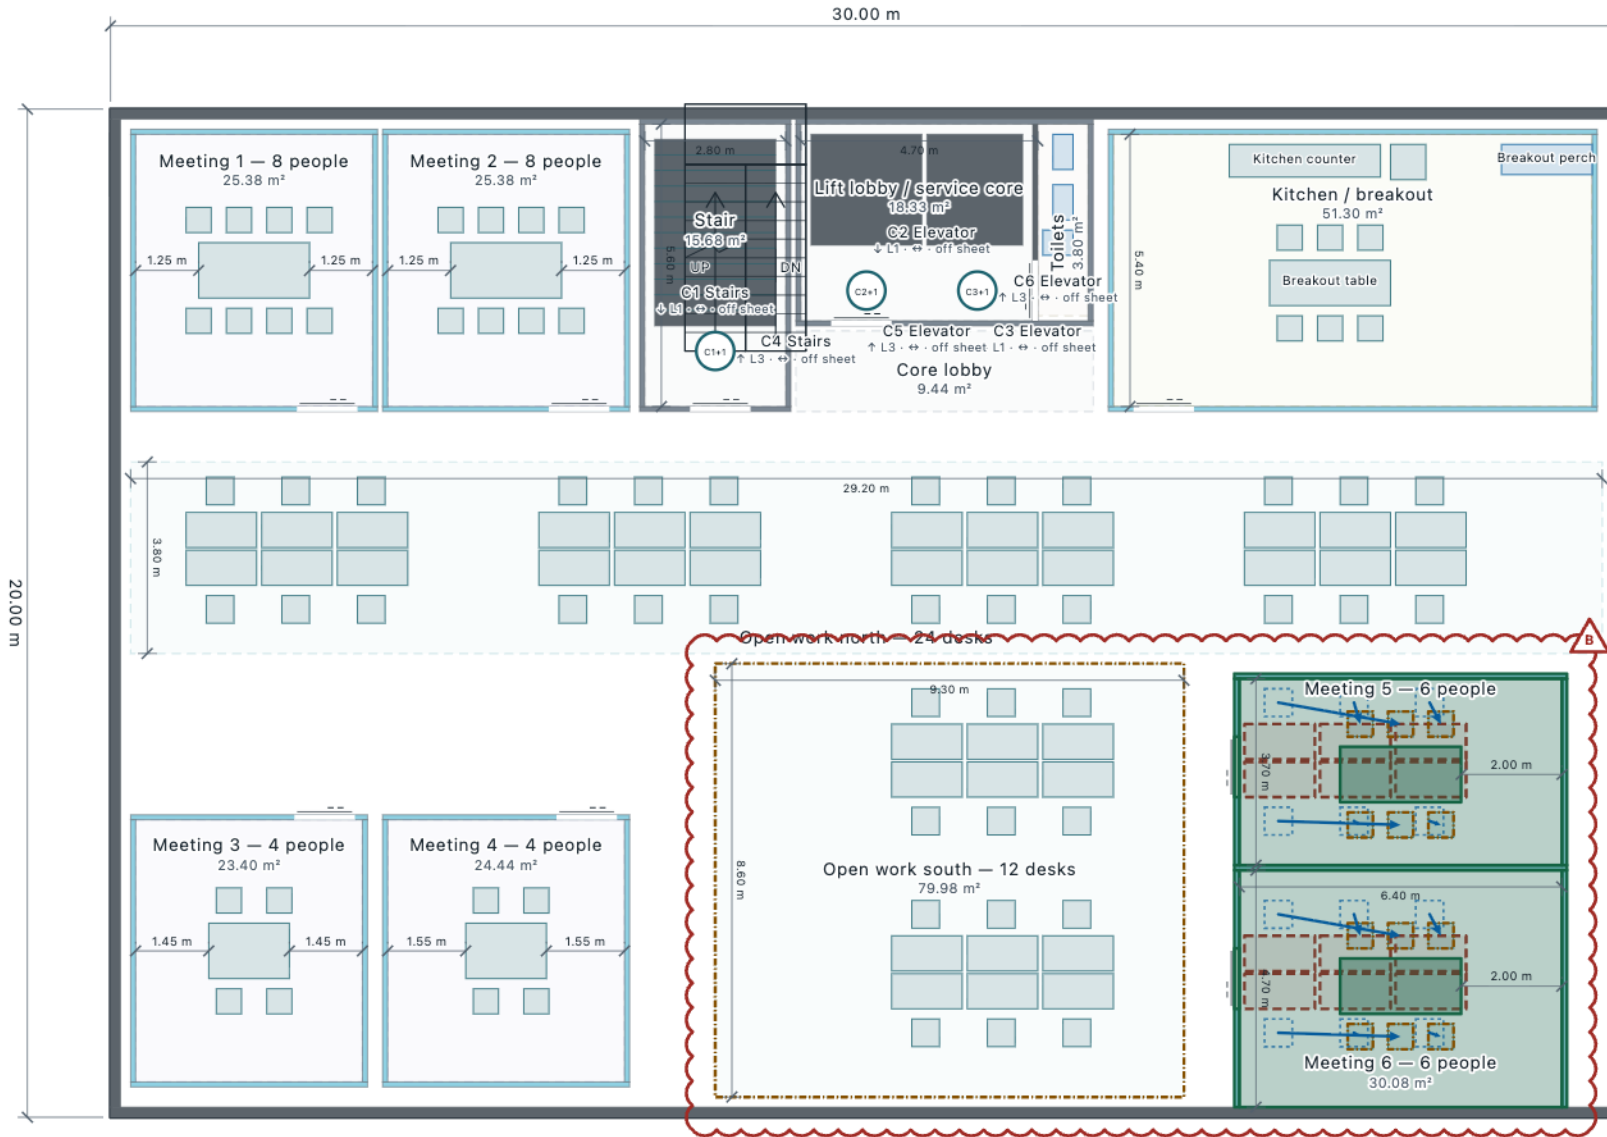

Areas (m²)		
1	Lift lobby / service core	18.33
2	Toilets	3.80
3	Meeting 1 — 8 people	25.38
4	Meeting 2 — 8 people	25.38
5	Stair	15.68
6	Kitchen / breakout	51.30
7	Core lobby	9.44
8	Open work north — 24 desks	110.96
9	Meeting 5 — 6 people	23.68
10	Open work south — 12 desks	79.98
11	Meeting 3 — 4 people	23.40
12	Meeting 4 — 4 people	24.44
13	Meeting 6 — 6 people	30.08
Floor area		600.00
Zoned (overlaps once)		441.85
Not zoned		158.15
Seats (chairs, stools)		78
Fixtures		49
Desk		36
Table		7
Toilet		2

Connections (6)

C1 Stairs · Existing stair
L1 Level 1 (off sheet) ↔ L2 Level 2
Width 1.20 m · 0.00 → 3.60 m elevation

C2 Elevator · Lift A
L1 Level 1 (off sheet) ↔ L2 Level 2
Width 1.40 m · 0.00 → 3.60 m elevation

C3 Elevator · Lift B
L1 Level 1 (off sheet) ↔ L2 Level 2
Width 1.40 m · 0.00 → 3.60 m elevation

C4 Stairs · Existing stair
L2 Level 2 ↔ L3 Level 3 (off sheet)
Width 1.20 m · 3.60 → 7.20 m elevation

C5 Elevator · Lift A
L2 Level 2 ↔ L3 Level 3 (off sheet)
Width 1.40 m · 3.60 → 7.20 m elevation

C6 Elevator · Lift B
L2 Level 2 ↔ L3 Level 3 (off sheet)
Width 1.40 m · 3.60 → 7.20 m elevation

Circles: endpoints; +n: shared point. No shape/path.
↑/↓: destination elevation; ↔: both ways.
out / in only: one way; dashed: automatic point.

1:150
0 2.5 5 m

Marlow House — office fit-out, levels 1–3

L2 · Level 2 — floor plan

Dimensions not yet measured on site. Areas from the drawn outlines, less holes.

Rev	Date	Description
B	2026-10-07	Fenwick Partners' Rev A comments incorporated
A	2026-10-07	First issue to the client for comment

MH-FO-102 Rev B

Sheet 3 of 4 · For approval
Scale 1:150 · A3 landscape · 2026-10-07
Units: metres · Space fnv1a-163eb3b9

Laydyne

