

Drawing register and sheet index

OFFICE-FITOUT-01 · Level 6 tenant floor (synthetic) · issue 5: Rev P3 · 2026-10-12 · For comment · A3 1:100 reissue: option B, held-seat assessment

Drawings

Number	Title	Scale	Paper	Rev	P1 10-12	P2 10-12	P3 10-12	P4 10-12	P3 10-12
OFP-000	Drawing register and sheet index	—	A3	P3	P1	P2	P3	P4	P3
OFP-101	L1 · OFFICE-FITOUT-01 · Level 6 tenant floor (synthetic) — floor plan	1:100	A3	P3	P1	P2	P3	P4	P3

Issues


Rev	Date	Status	Description · files (SHA-256)	Sent to
P3	2026-10-12	For comment	A3 1:100 reissue: option B, held-seat assessment Layout fnv1a-930eee50 · 1 sheet · 2 clouds · issue 5	Client facilities manager (synthetic)
P4	2026-10-12	For approval	A3 1:100 reissue: director's office kept, reception moved; held-seat assessment OFP-RevP4.pdf · f55667f0fde3ca78218082180ddc3d12fa402109062643bffdee32fa5ff1e9c4 Layout fnv1a-a387b78a · 1 sheet · 2 clouds · issue 4	Client facilities manager (synthetic)
P3	2026-10-12	For comment	A3 1:100 reissue: option B, held-seat assessment OFP-RevP3.pdf · c7007005c4ba0ab0e840dd605b8c2090bfe87c51e4952d5cfea75e8e87116da5 Layout fnv1a-930eee50 · 1 sheet · 2 clouds · issue 3	Client facilities manager (synthetic)
P2	2026-10-12	For approval	Client comments incorporated: director's office kept, reception moved OFP-RevP2.pdf · 9c5d16de14b2f827820a211190fda9acbddee0e926a3006b7c4b4e9a19ea1d5db Layout fnv1a-a387b78a · 1 sheet · 2 clouds · issue 2	Client facilities manager (synthetic)
P1	2026-10-12	For comment	First issue for client comment: option B OFP-RevP1.pdf · 0d45f209a1cb64ea582494db78e520f8a261b8e98d925a980e73832a20f3f19d Layout fnv1a-930eee50 · 1 sheet · issue 1	Client facilities manager (synthetic)

A set's own PDF is recorded after it is drawn: its SHA-256 is in the register, not on this page.

Differences Rev P4 → Rev P3 · plan: Rev P3; dashed: parts of Rev P4 where they stood

Removed 3 Added 4 Moved 14 (arrow: old → new) Changed 6 Rev P3 clouds 2: changed since the previous issue

5 moved parts were paired by position, not by ID: they may be replacements.

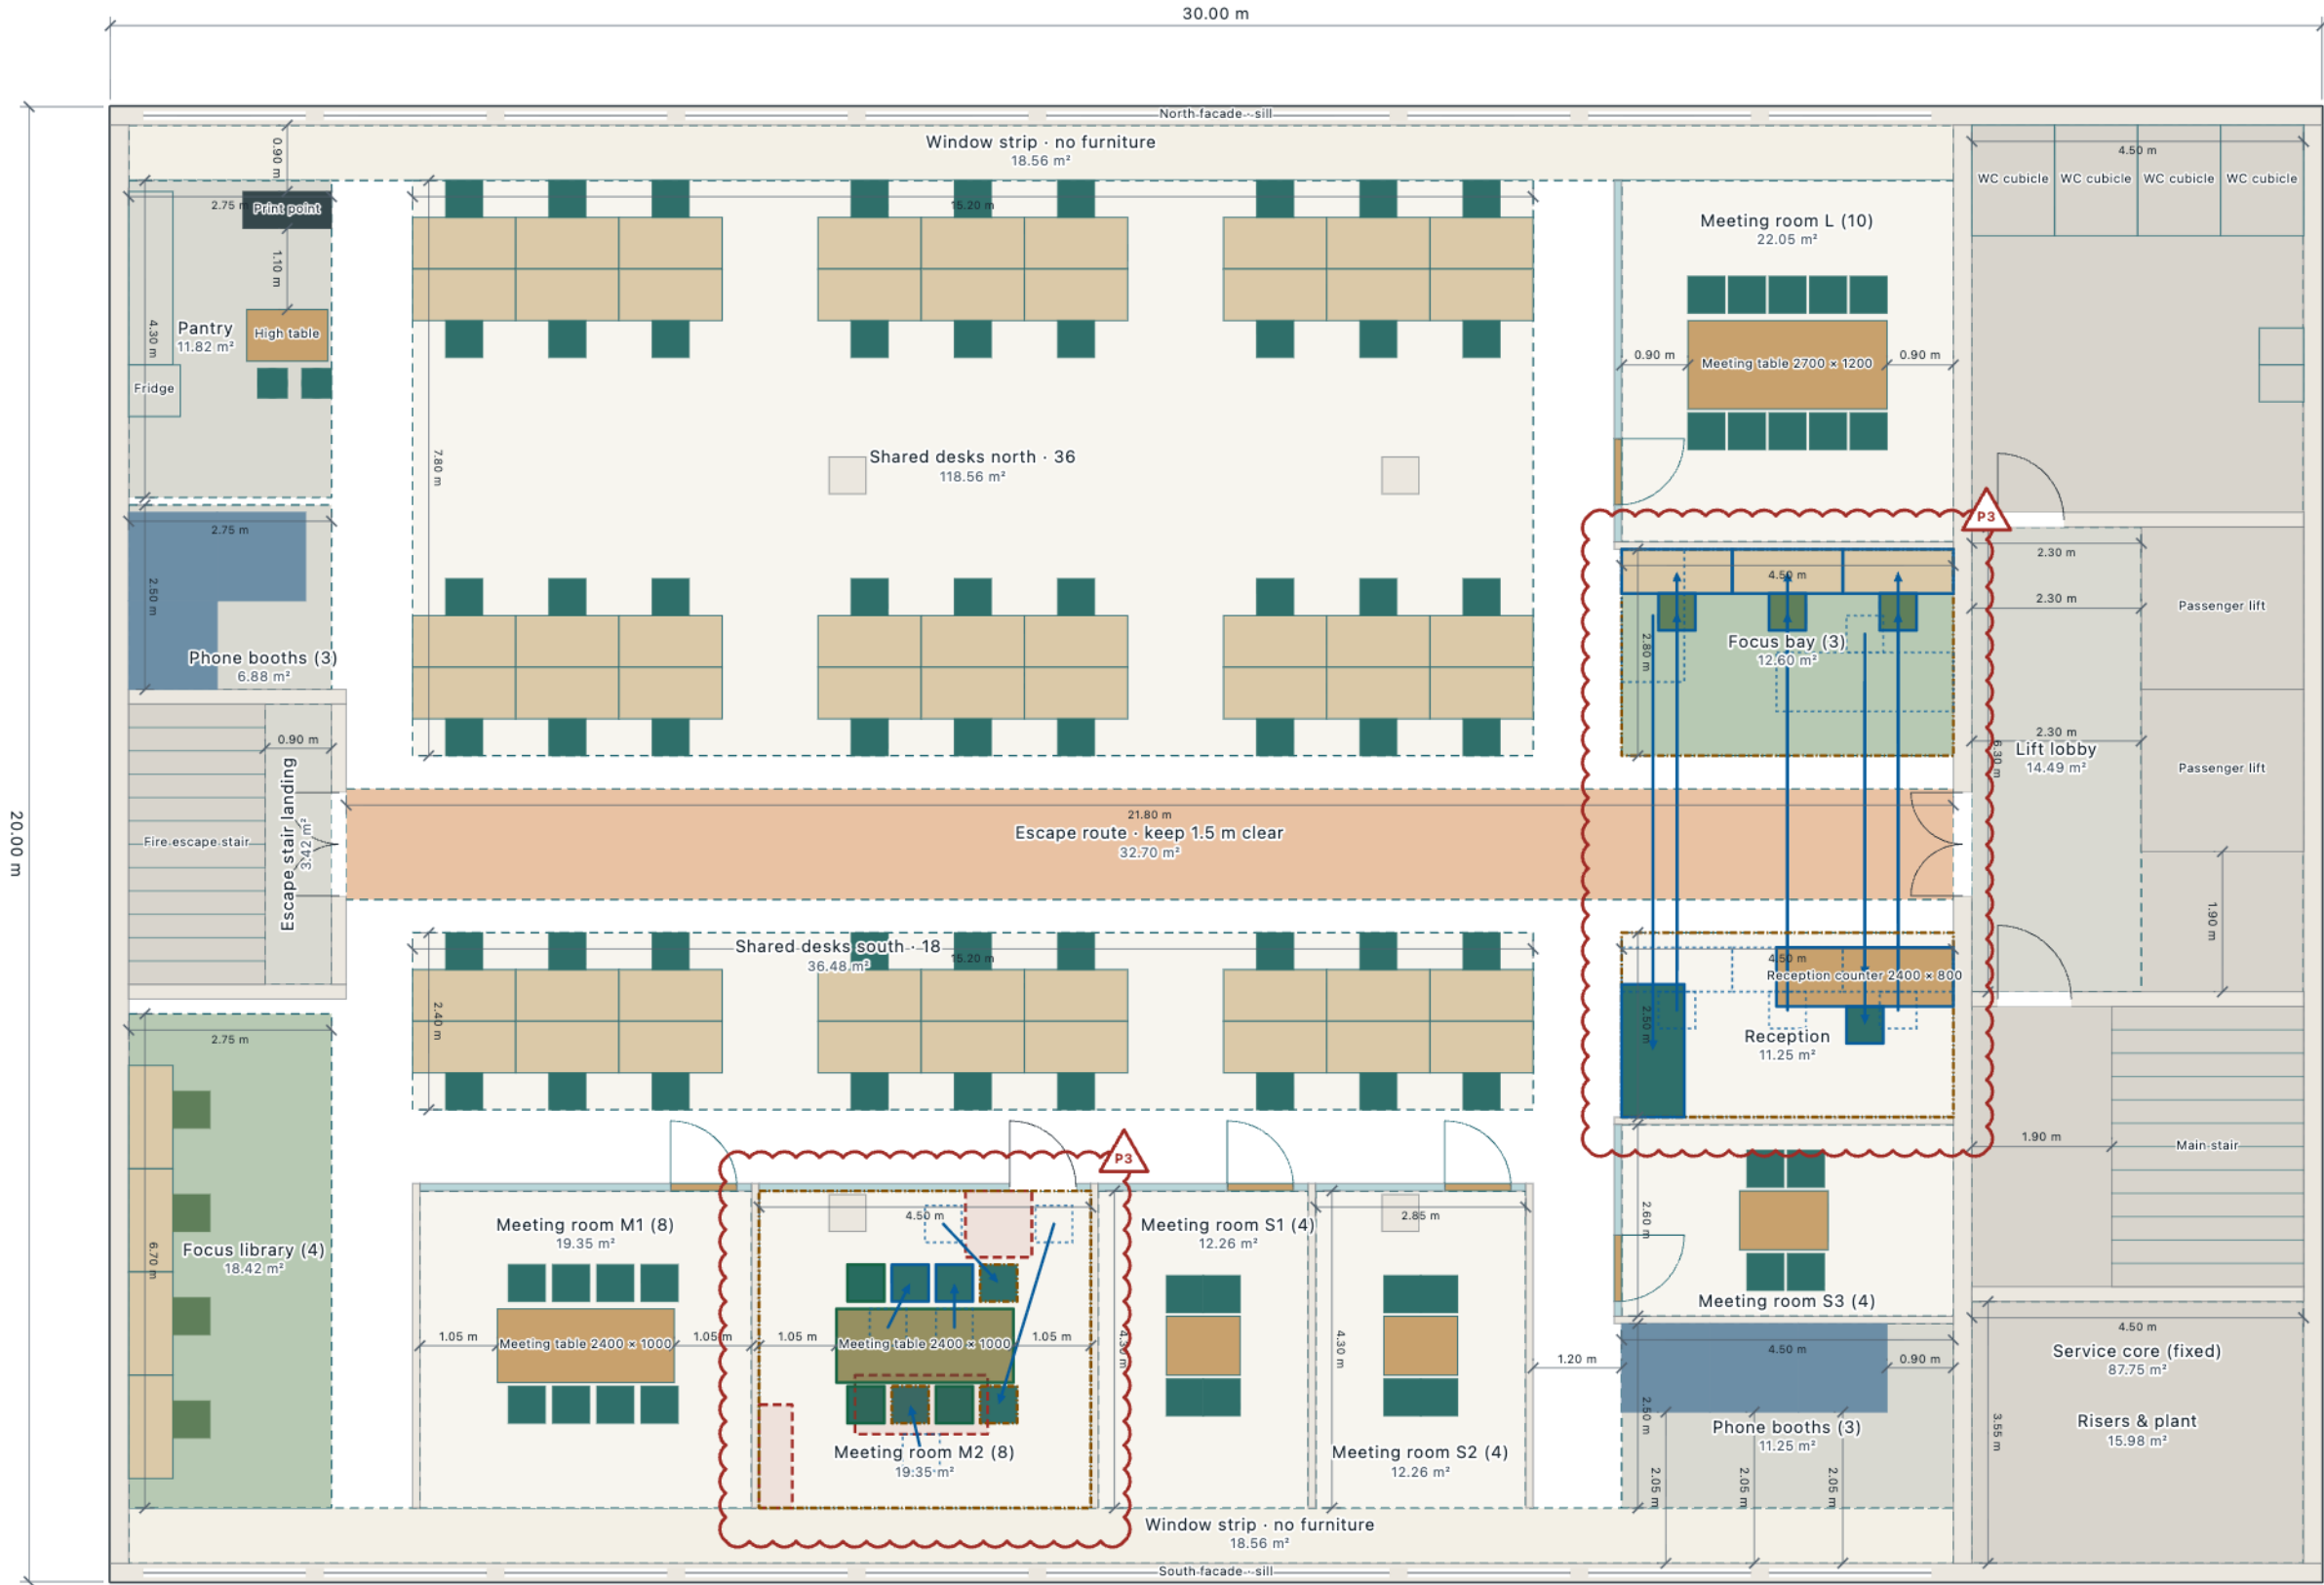

Areas (m²)

1	Window strip · no furniture	18.56
2	Pantry	11.82
3	Meeting room L (10)	22.05
4	Shared desks north · 36	118.56
5	Phone booths (3)	6.88
6	Focus bay (3)	12.60
7	Lift lobby	14.49
8	Escape stair landing	3.42
9	Escape route · keep 1.5 m clear	32.70
10	Service core (fixed)	87.75
11	Shared desks south · 18	36.48
12	Reception	11.25
13	Meeting room S3 (4)	11.70
14	Focus library (4)	18.42
15	Meeting room M1 (8)	19.35
16	Meeting room M2 (8)	19.35
17	Meeting room S1 (4)	12.26
18	Meeting room S2 (4)	12.26
19	Phone booths (3)	11.25
20	Risers & plant	15.98
21	Window strip · no furniture	18.56
Floor area		600.00
Zoned (overlaps once)		485.22
Not zoned		114.78
Seats (chairs, stools)		102
Fixtures		84
Desk		61
Table		7
Booth		6
Zone overlap in rows		30.47



OFFICE-FITOUT-01 · Level 6 tenant floor (synthetic)

L1 · OFFICE-FITOUT-01 · Level 6 tenant floor (synthetic) — floor plan

Dimensions not yet measured on site. Areas from the drawn outlines, less holes.

Rev	Date	Description (+1 earlier)
P3	2026-10-12	A3 1:100 reissue: option B, held-seat assessment
P4	2026-10-12	A3 1:100 reissue: director's office kept, reception moved; held-s...
P2	2026-10-12	Client comments incorporated: director's office kept, reception moved

OFP-101 Rev P3

Sheet 2 of 2 · For comment
Scale 1:100 · A3 landscape · 2026-10-12
Units: metres · Space fnv1a-930eee50