


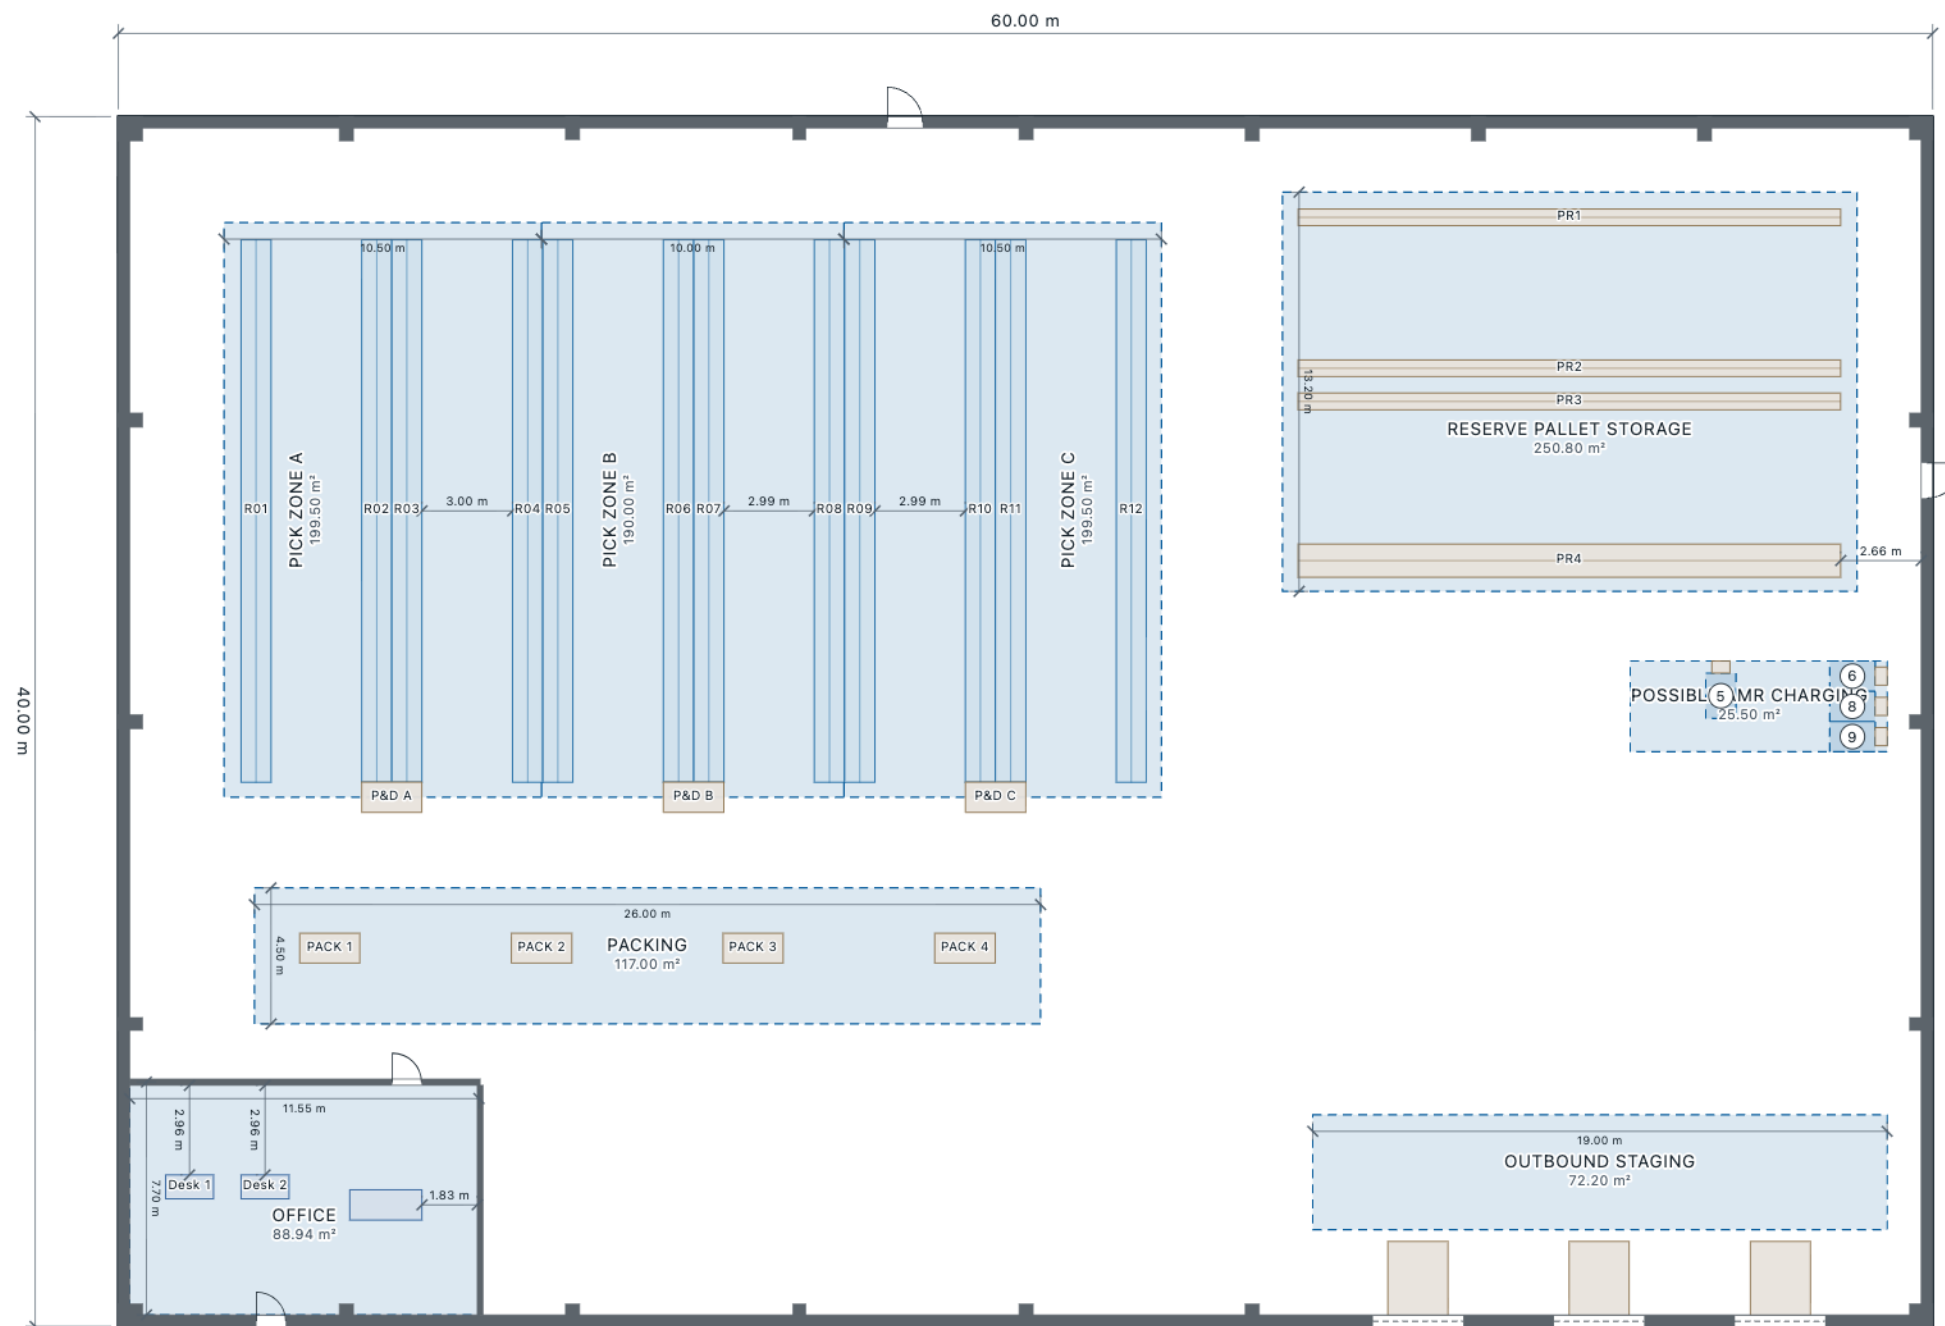

Areas (m²)		
1	RESERVE PALLET STORAGE	250.80
2	PICK ZONE A	199.50
3	PICK ZONE B	190.00
4	PICK ZONE C	199.50
5	Optional charger 4: 1.5 m clear	1.50
6	Charger 1: 1.5 m clear	1.50
7	POSSIBLE AMR CHARGING	25.50
8	Charger 2: 1.5 m clear	1.50
9	Charger 3: 1.5 m clear	1.50
10	PACKING	117.00
11	OUTBOUND STAGING	72.20
12	OFFICE	88.94
Floor area		2,400.00
Zoned (overlaps once)		1,143.43
Not zoned		1,256.57
Fixtures		36
Shelf		12
Workbench		7
Pallet rack		4
Zone overlap in rows		6.00



Corrin & Vale — Unit 4 — Rev C existing
L1 · Corrin & Vale — Unit 4 — Rev C existing — floor plan
Dimensions not yet measured on site. Areas from the drawn outlines, less holes.

Rev	Date	Description
Propos.	2026-10-06	Option B — south packing; three BF-T1 robots

Scale 1:250 · A3 landscape
Units: metres · 2026-10-06 · Rev Proposal
Space fnv1a-9909287b