


Areas (m²)		
1	Machine operating aisle	93.00
2	Rack handling aisle	47.25
3	Yellow main aisle boundary	2.80
4	Main yellow-bordered aisle	70.00
5	Yellow main aisle boundary	2.80
6	Green pedestrian walkway	14.40
7	Walkway yellow boundary	0.96
8	Walkway yellow boundary	0.96
9	Dock 1 hatched clearance	15.96
10	Dock 2 hatched clearance	15.96
Floor area		1,152.00
Zoned (overlaps once)		256.57
Not zoned		895.43
Fixtures		42
Machine		12
Pallet rack		10
Workbench		8
Zone overlap in rows		7.52

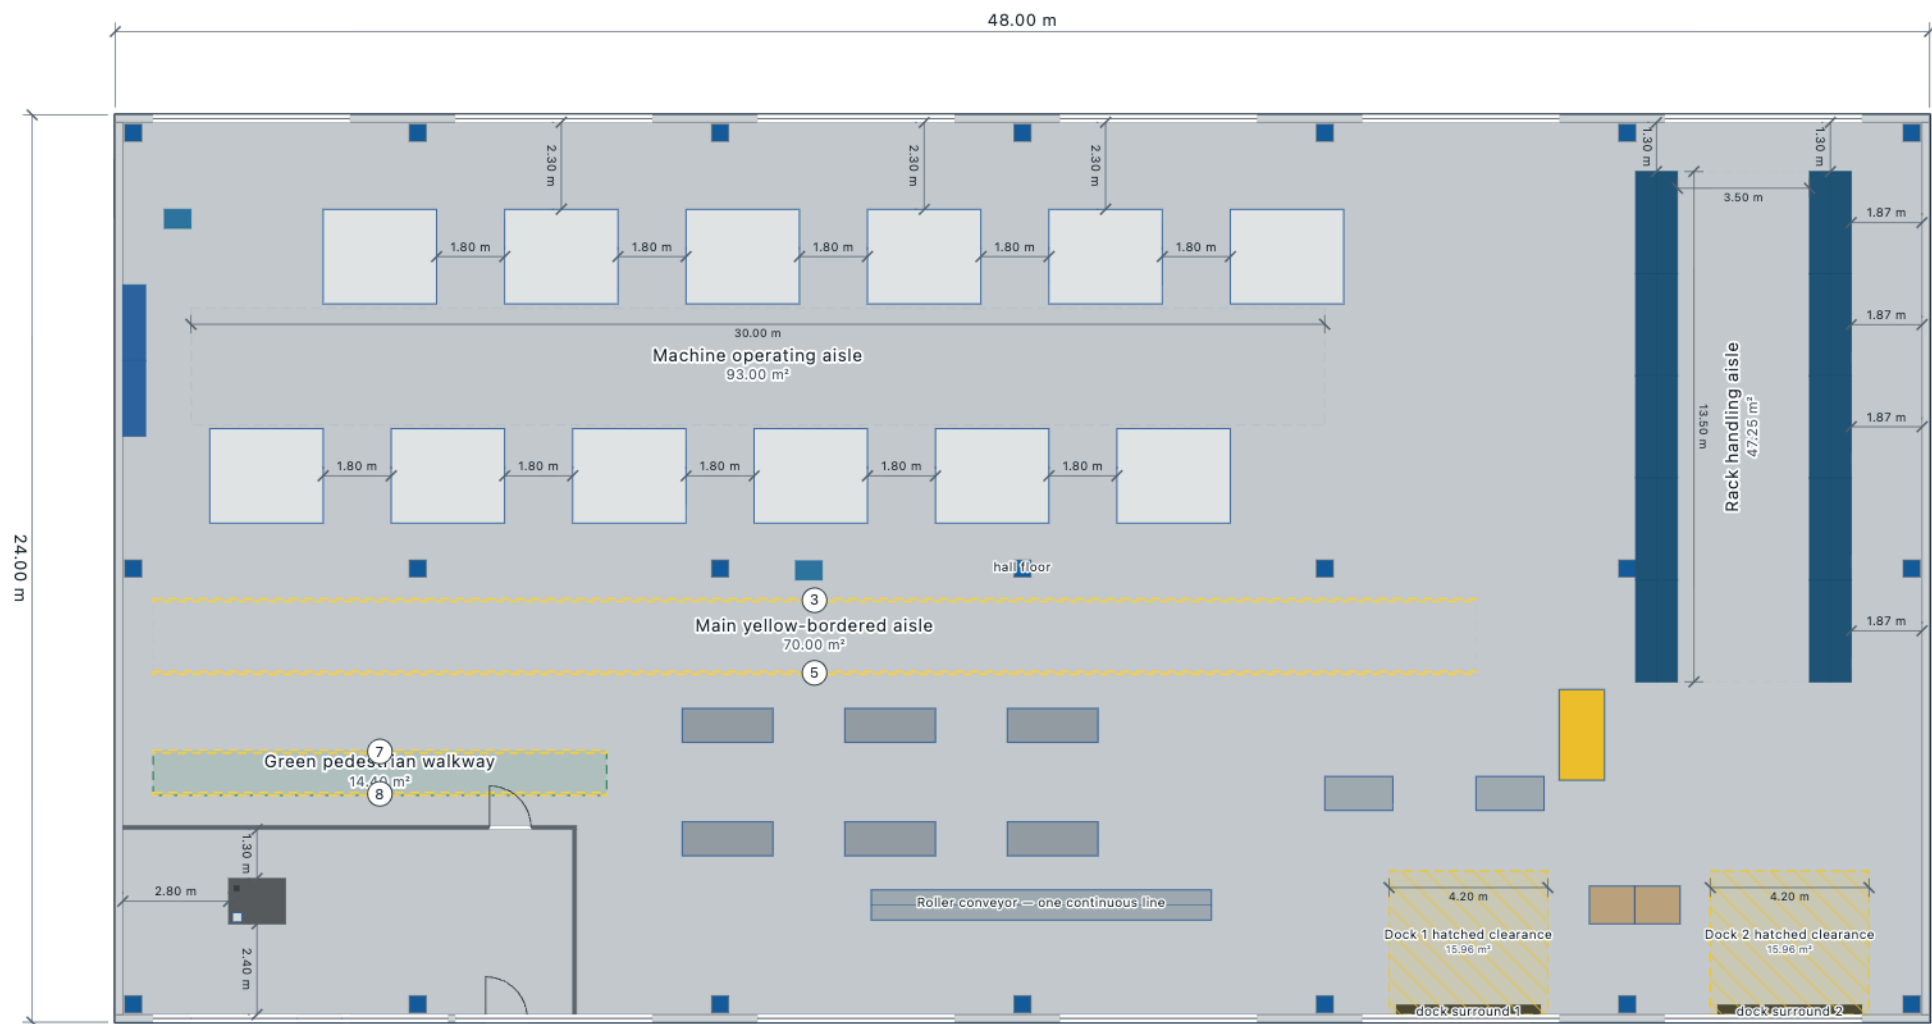

Machining hall — photo estimate (48 x 24 m)
L1 · Machining hall — photo estimate (48 x 24 m) — floor plan
Dimensions not yet measured on site. Areas from the drawn outlines, less holes.

Scale 1:200 · A3 landscape
Units: metres · 2026-10-06
Space fnv1a-8876291c