


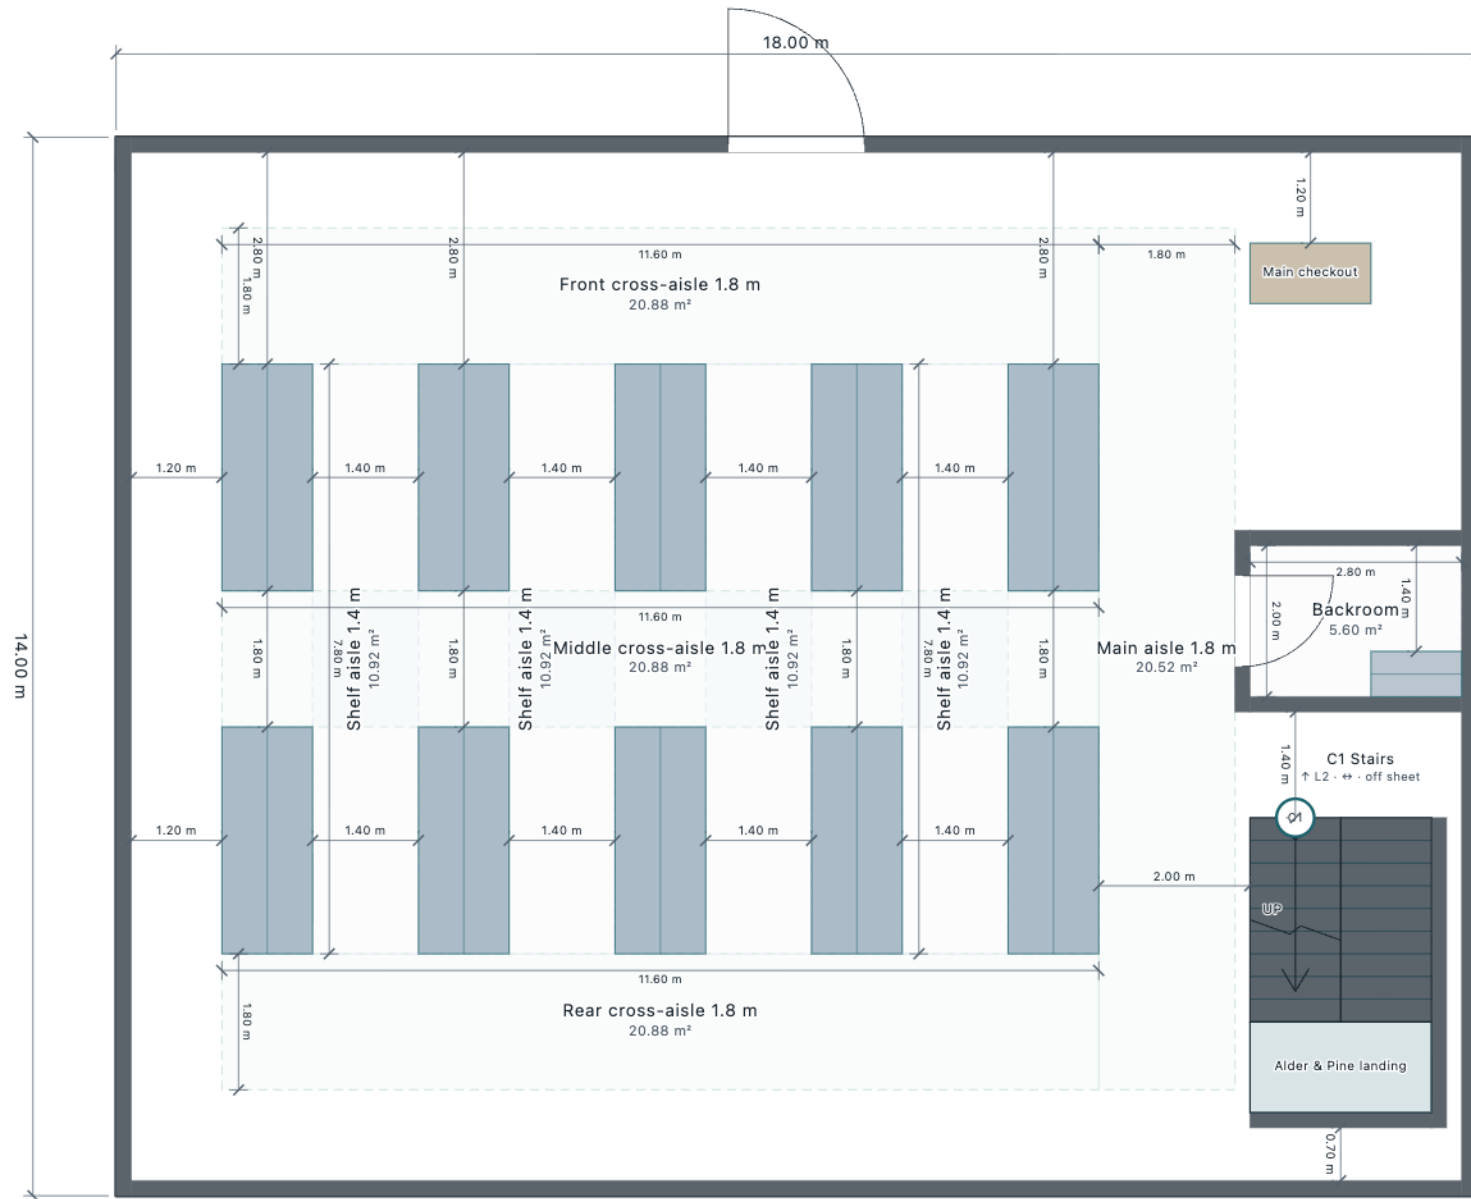

Areas (m²)		
1	Front cross-aisle 1.8 m	20.88
2	Backroom	5.60
3	Shelf aisle 1.4 m	10.92
4	Shelf aisle 1.4 m	10.92
5	Middle cross-aisle 1.8 m	20.88
6	Shelf aisle 1.4 m	10.92
7	Shelf aisle 1.4 m	10.92
8	Main aisle 1.8 m	20.52
9	Rear cross-aisle 1.8 m	20.88
Floor area		252.00
Zoned (overlaps once)		122.36
Not zoned		129.64
Fixtures		12
Shelf		10
Counter		1
Pallet rack		1
Zone overlap in rows		10.08

Connections (1)

C1 Stairs · Existing U-shaped stairs stairs L1–L2
L1 1F — everyday goods ↔ L2 2F — home and gifts (off sheet)
Width 1.20 m · 0.00 → 3.40 m elevation

Circles: endpoints; +n: shared point. No shape/path.
↑/↓: destination elevation; ↔: both ways.
out / in only: one way; dashed: automatic point.




Alder & Pine — proposed B

L1 · 1F — everyday goods — floor plan

Dimensions not yet measured on site. Areas from the drawn outlines, less holes.

Scale 1:100 · A3 landscape
Units: metres · 2026-10-09
Space fnv1a-2ee89301

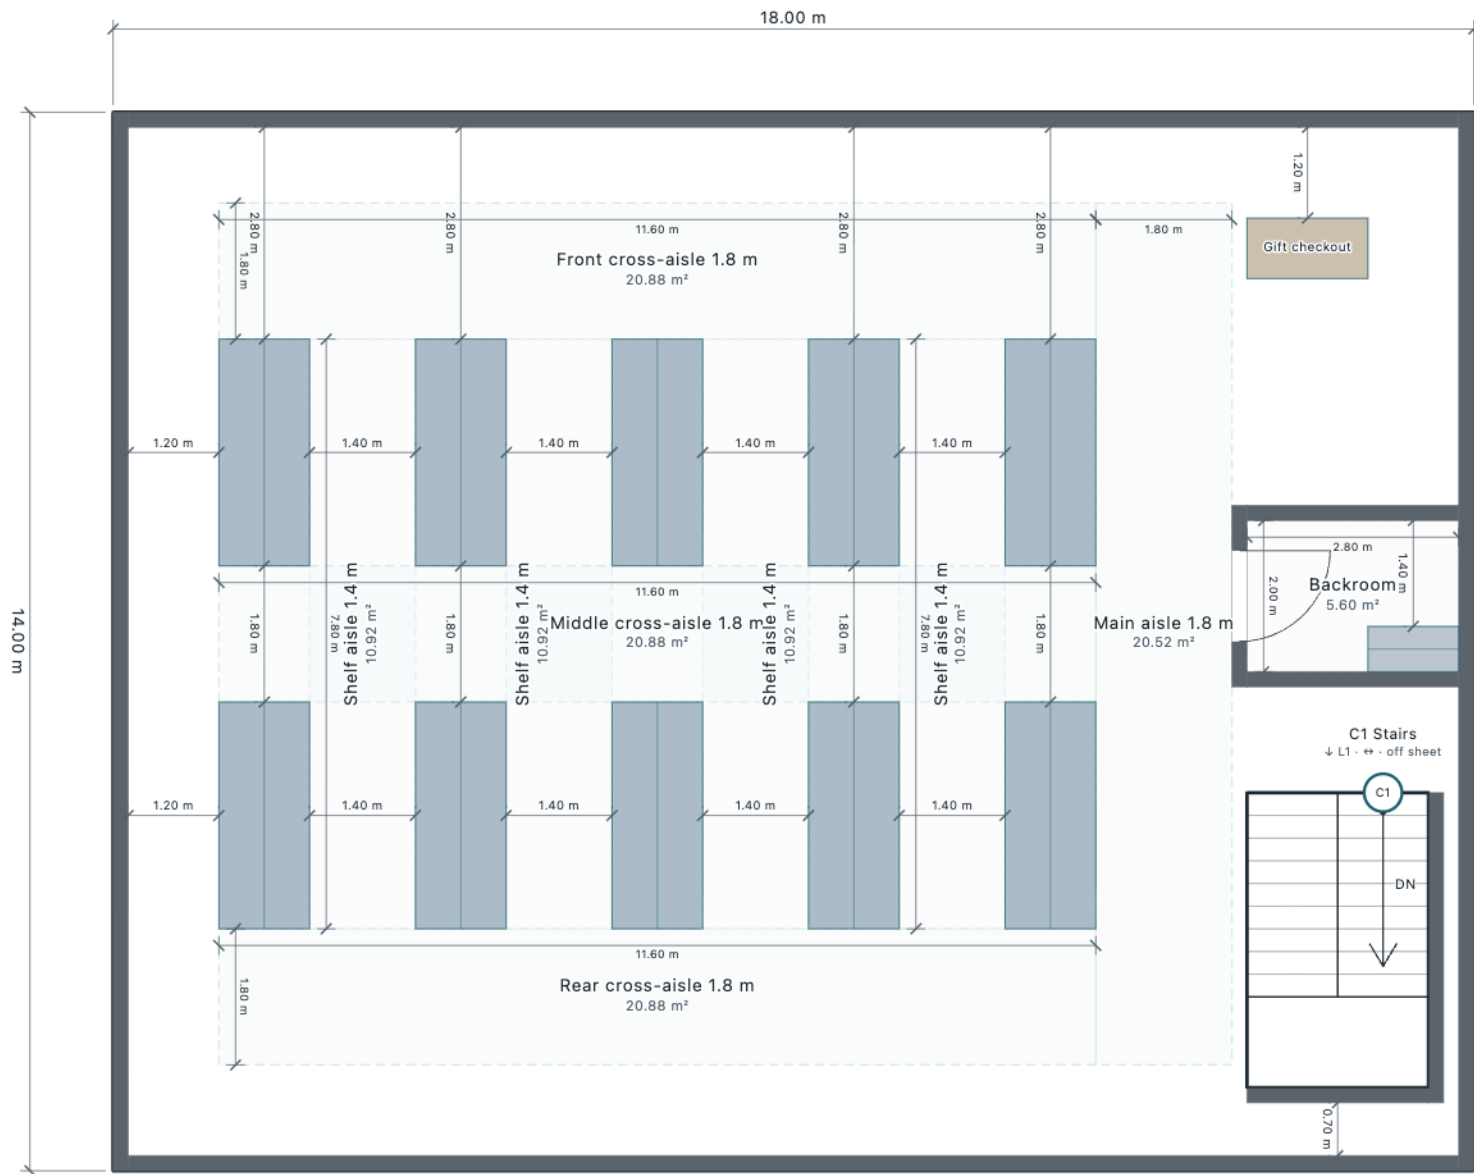

Areas (m²)		
1	Front cross-aisle 1.8 m	20.88
2	Backroom	5.60
3	Shelf aisle 1.4 m	10.92
4	Shelf aisle 1.4 m	10.92
5	Middle cross-aisle 1.8 m	20.88
6	Shelf aisle 1.4 m	10.92
7	Shelf aisle 1.4 m	10.92
8	Main aisle 1.8 m	20.52
9	Rear cross-aisle 1.8 m	20.88
Floor area		242.64
Zoned (overlaps once)		122.36
Not zoned		120.28
Fixtures		12
Shelf		10
Counter		1
Pallet rack		1
Zone overlap in rows		10.08

Connections (1)

C1 Stairs · Existing U-shaped stairs stairs L1–L2

L1 1F — everyday goods (off sheet) ↔ L2 2F — home and gifts

Width 1.20 m · 0.00 → 3.40 m elevation

Circles: endpoints; +n: shared point. No shape/path.

↑/↓: destination elevation; ↔: both ways.

out / in only: one way; dashed: automatic point.



Alder & Pine — proposed B

L2 · 2F — home and gifts — floor plan

Dimensions not yet measured on site. Areas from the drawn outlines, less holes.

Scale 1:100 · A3 landscape

Units: metres · 2026-10-09

Space fnv1a-2ee89301