
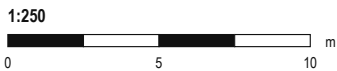


AREA SCHEDULE (m²)		
1	RESERVE PALLET STORAGE	250.80
2	PICK ZONE A	199.50
3	PICK ZONE B	190.00
4	PICK ZONE C	199.50
5	POSSIBLE AMR CHARGING	25.50
6	PACKING	76.50
7	OUTBOUND STAGING	72.20
8	OFFICE	88.94
Gross floor area		2,400.00

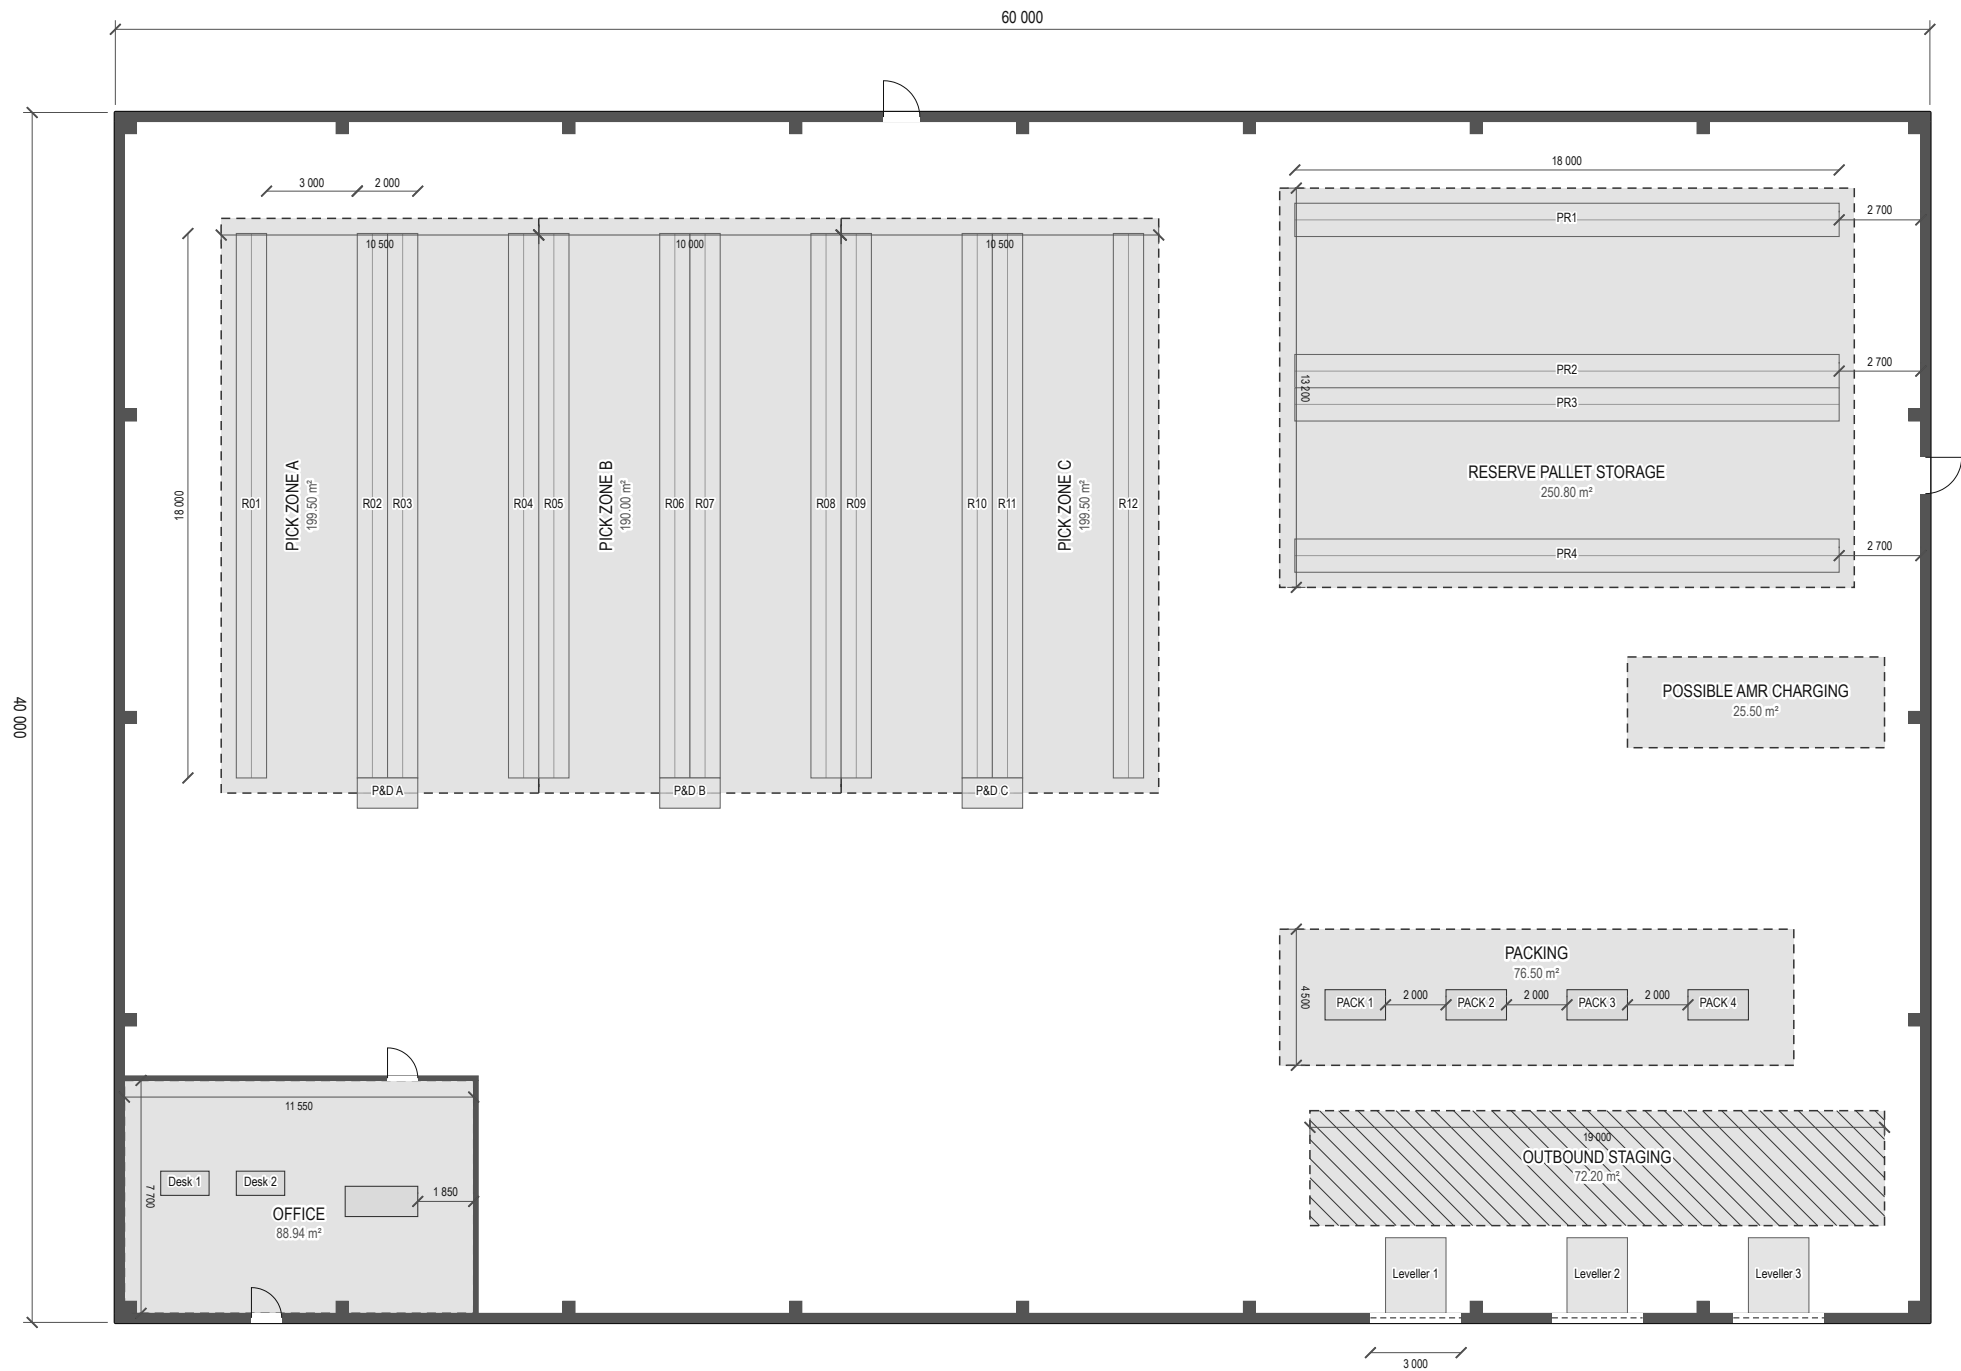

CORRIN & VALE HOMEWARES

UNIT 4 DISTRIBUTION CENTRE · GROUND FLOOR GENERAL ARRANGEMENT (AS EXISTING)

Dimensions in millimetres. Shelving R01–R12 2.4 m high, pallet racking PR1–PR4 6.0 m high, clear height 8.6 m.
Fictional company and site: a test drawing.

DWG No. CV-U4-GA-101
REV C · 2026-09-14 · Facilities
SCALE 1:250 @ A3