


Alder & Pine / A — baseline / 1F

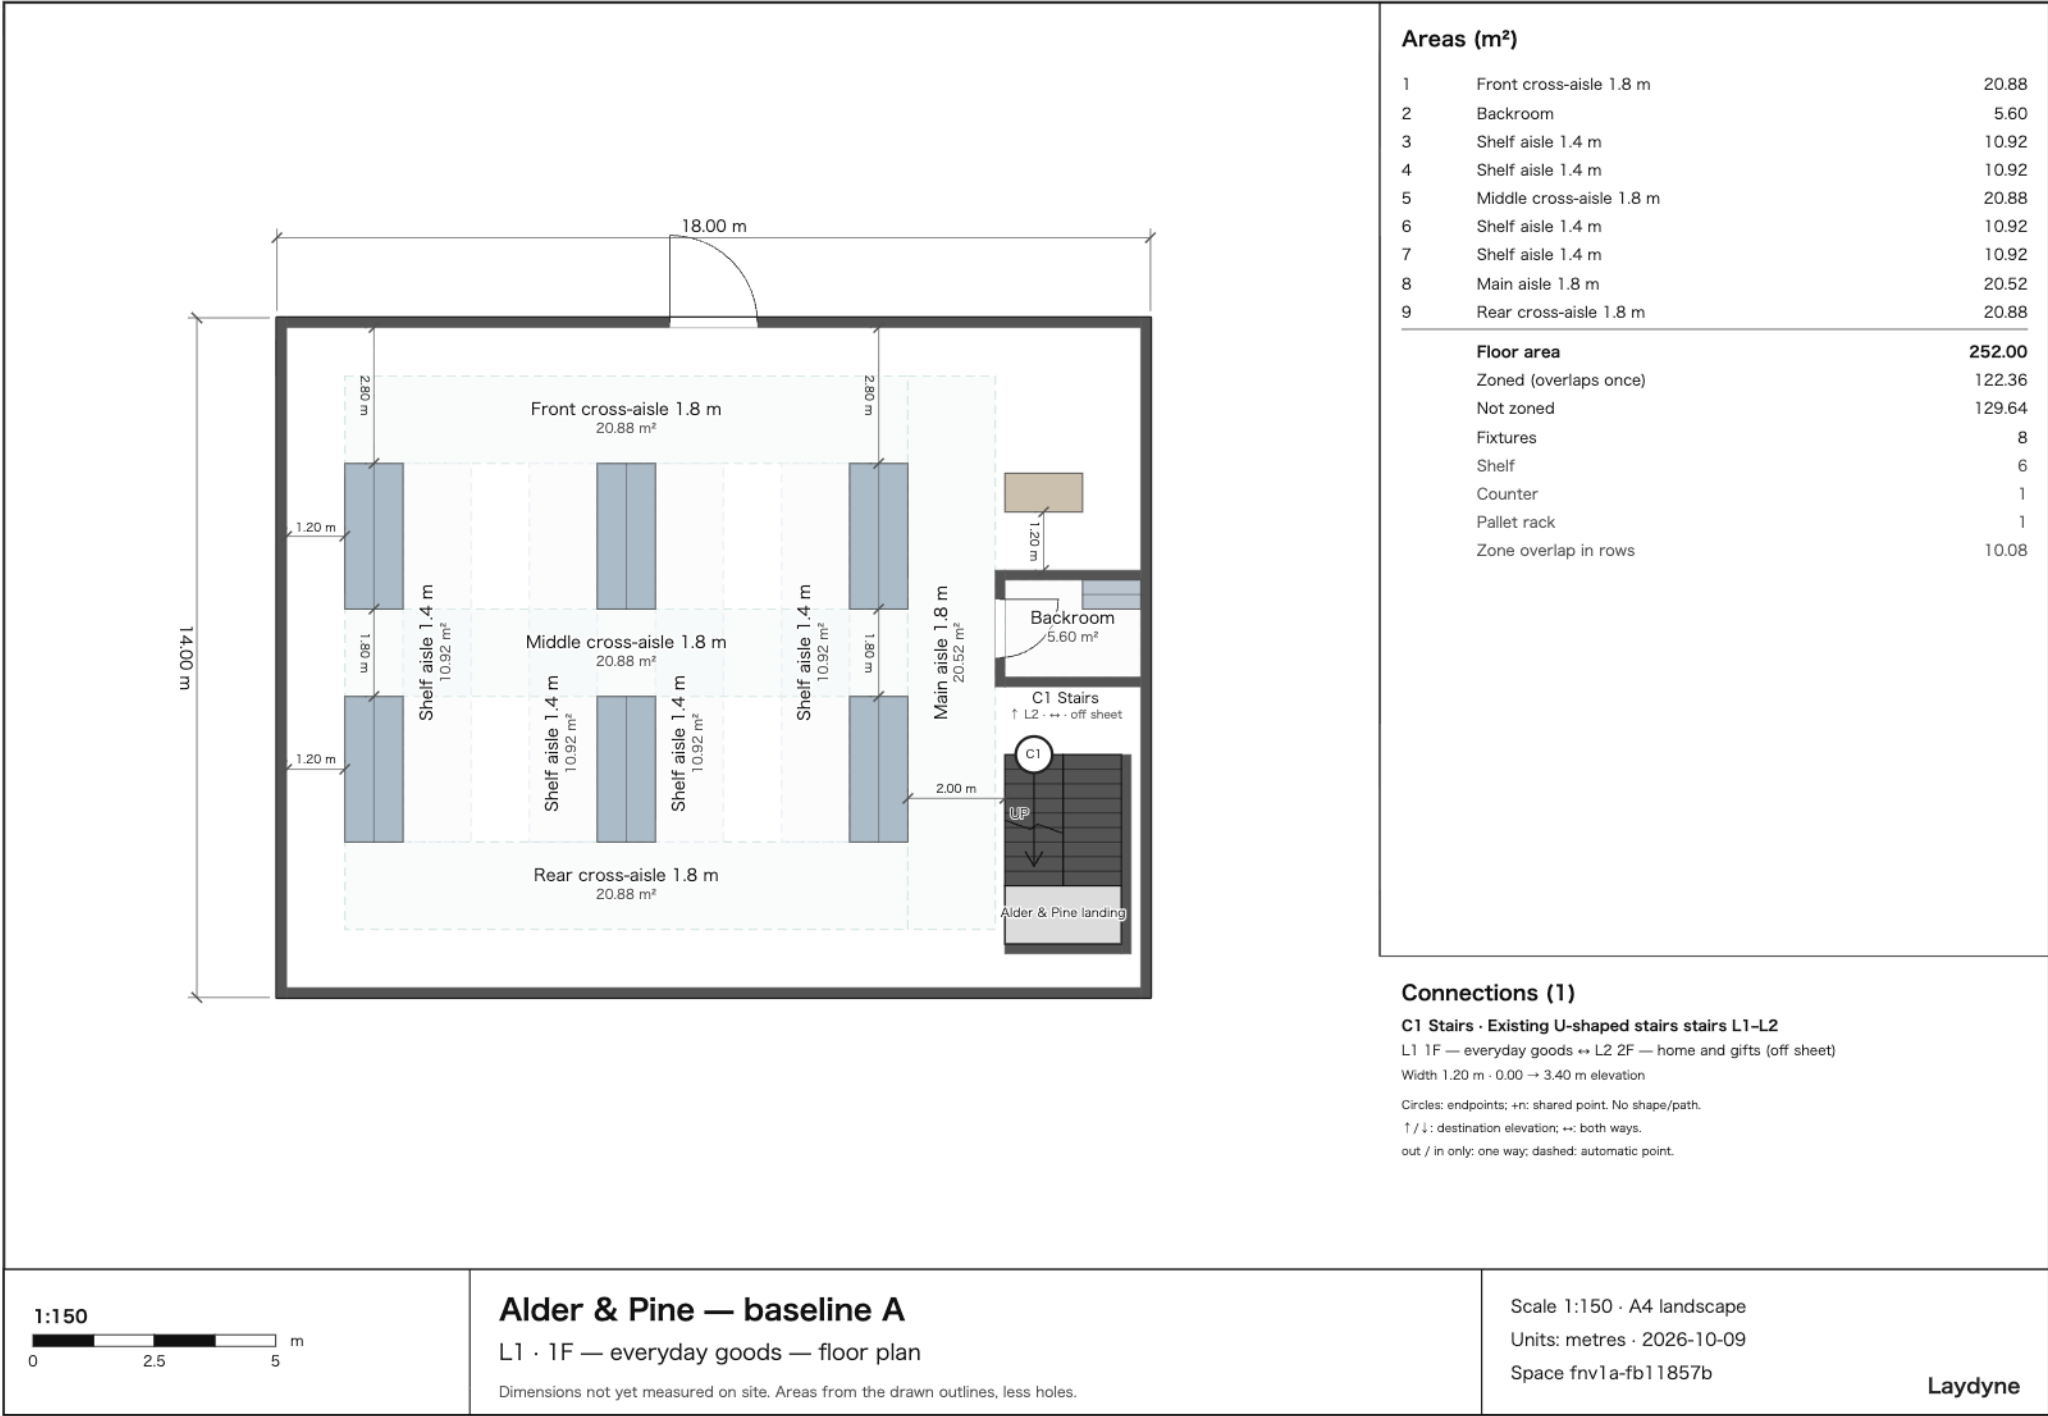


Measure	A	B
Merchandise gondolas	12	Pending
Gondolas per floor	6	Pending
Chosen main / cross aisle	1.80 m	Pending
Minimum gap between gondolas	4.00 m	Pending
Entry to 2F rear checkpoint	30.33 m	Pending
Existing stair flight width	1.20 m	Pending
Drawn floor area, less opening	494.64 m²	Pending
Shelves reached: circle r=0.55 m	12/12	Pending
Retained non-aisle gap findings	4	Pending

FIXED INPUTS
18 × 14 m / two storeys / 3.4 m rise
U stairs: two 1.2 m flights, run 2.7 m, landing 1.2 m. Upper opening 2.4 × 3.9 m. Main aisles 1.8 m; shelf gaps at least 1.4 m; west edge 1.2 m.

Four retained gap findings are outside the designated aisle zones: stair rear slot 0.7 m and east slot 0.2 m, on each floor. Unused service voids; do not read this as a zero-warning result. Circular-agent geometry only.

Scaled dimensions are written on the plan; use the separate full-size SVG sheet.
Source src-0f77075d-5a91-440a-a63c-0c7943e6662a · fnv1a-fb11857b · 2026-10-09
Drawing inset: use written dimensions; the original sheet scale does not apply.

Alder & Pine / A — baseline / 2F

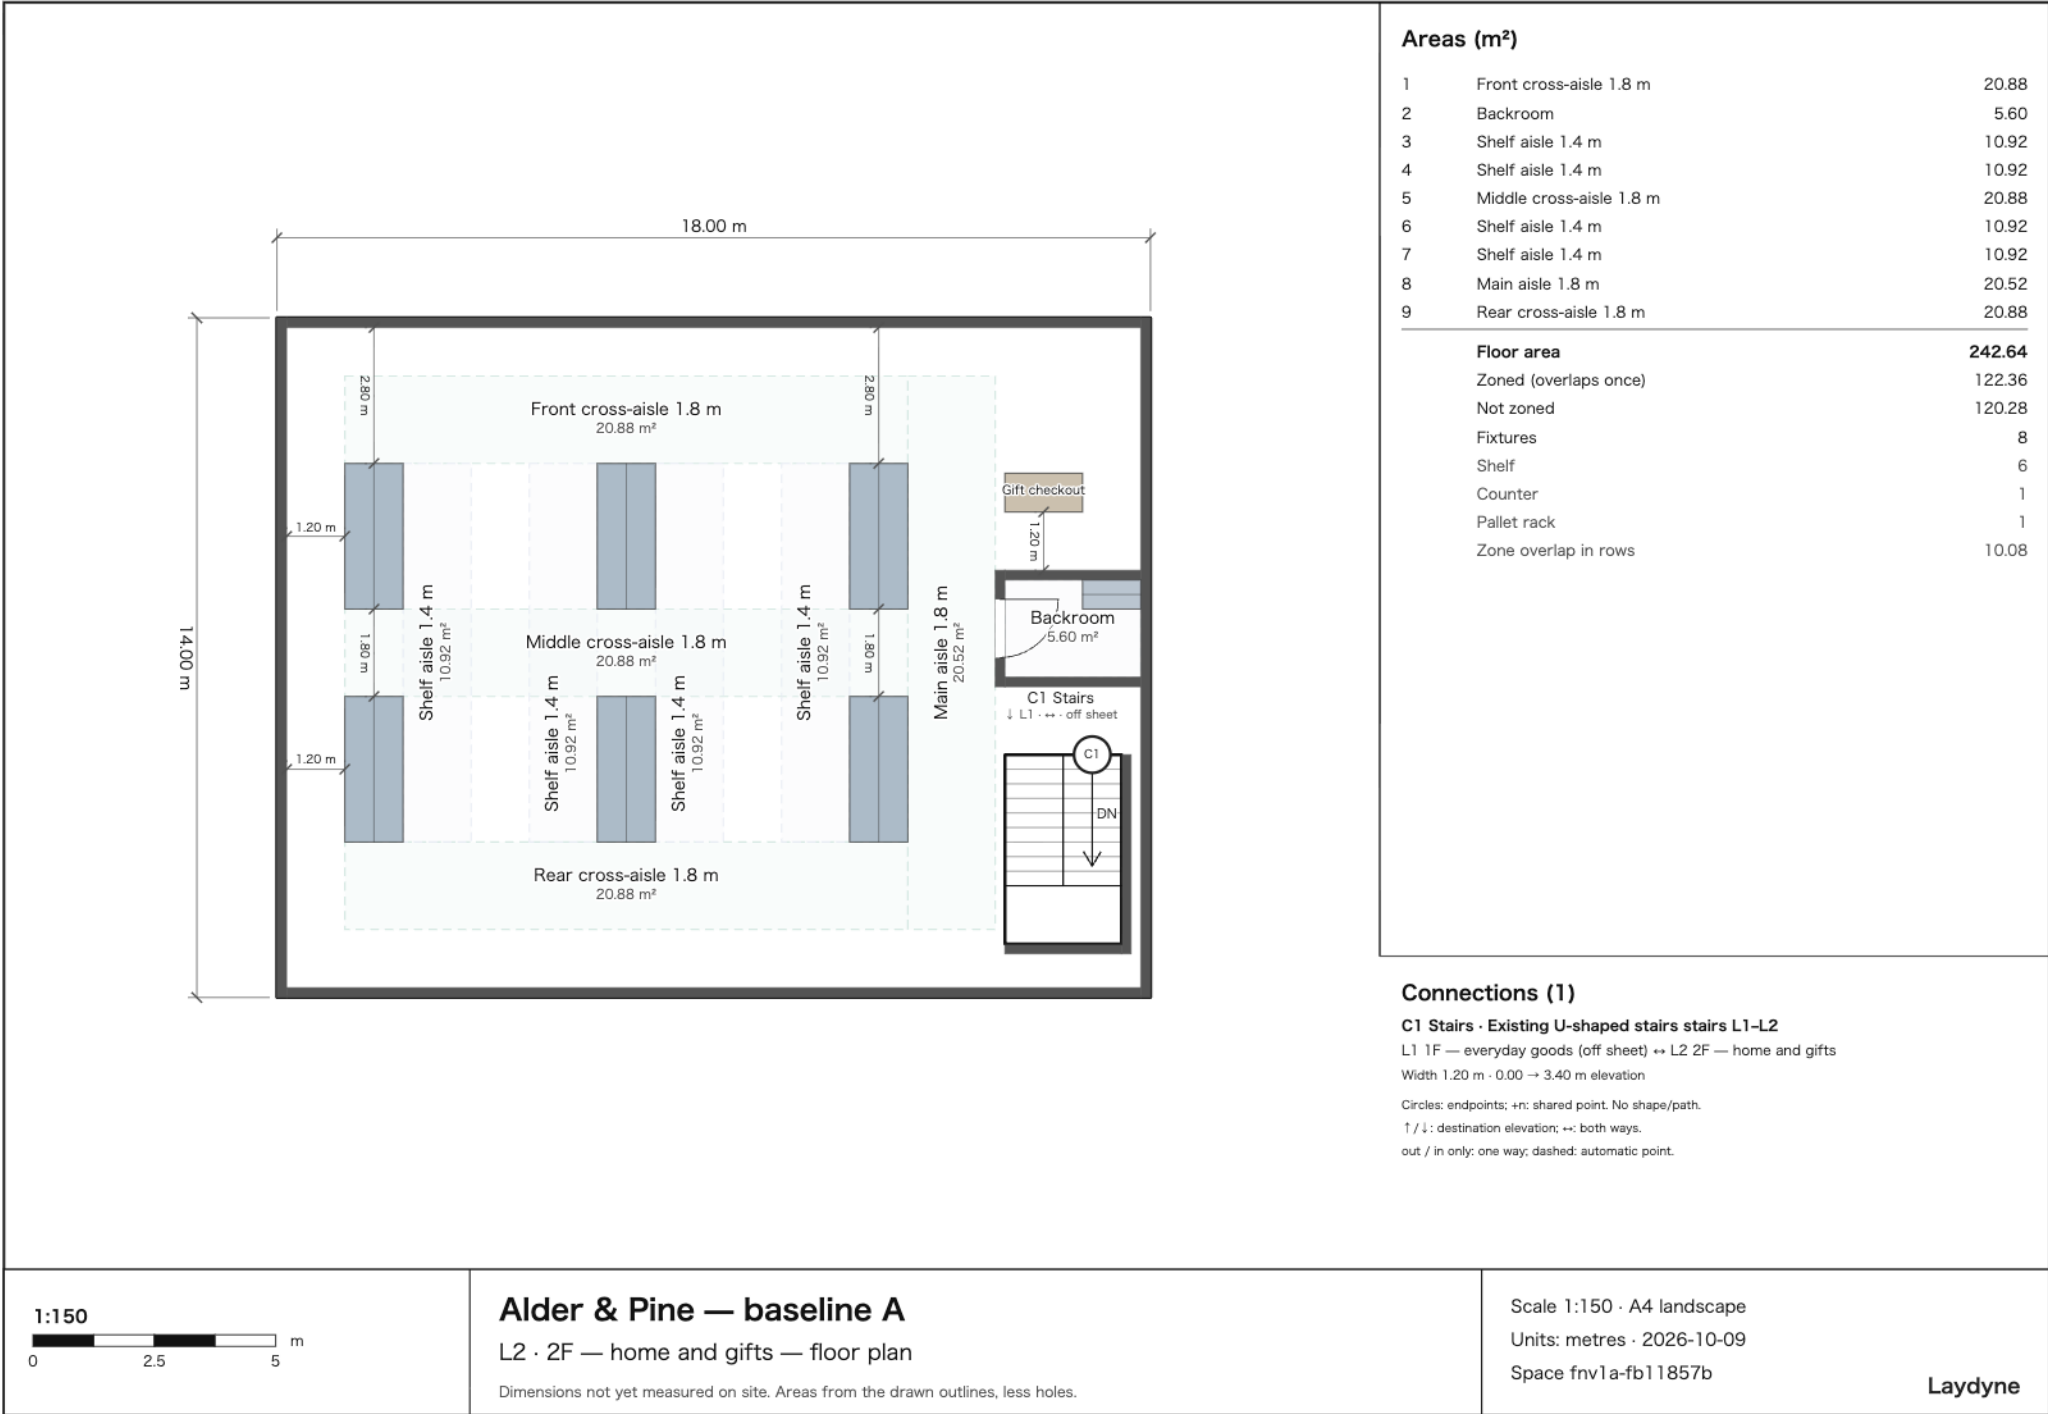

Measure	A	B
Merchandise gondolas	12	Pending
Gondolas per floor	6	Pending
Chosen main / cross aisle	1.80 m	Pending
Minimum gap between gondolas	4.00 m	Pending
Entry to 2F rear checkpoint	30.33 m	Pending
Existing stair flight width	1.20 m	Pending
Drawn floor area, less opening	494.64 m²	Pending
Shelves reached: circle r=0.55 m	12/12	Pending
Retained non-aisle gap findings	4	Pending

FIXED INPUTS

18 × 14 m / two storeys / 3.4 m rise

U stairs: two 1.2 m flights, run 2.7 m, landing 1.2 m. Upper opening 2.4 × 3.9 m. Main aisles 1.8 m; shelf gaps at least 1.4 m; west edge 1.2 m.

Four retained gap findings are outside the designated aisle zones: stair rear slot 0.7 m and east slot 0.2 m, on each floor. Unused service voids; do not read this as a zero-warning result. Circular-agent geometry only.

Scaled dimensions are written on the plan; use the separate full-size SVG sheet.

Source src-0f77075d-5a91-440a-a63c-0c7943e6662a · fnv1a-fb11857b · 2026-10-09

Drawing inset: use written dimensions; the original sheet scale does not apply.

AP-A-002 / 2026-10-09

Fictional renovation study

Editable native model + MCP evidence

Studio / PDF acceptance pending