


Alder & Pine / B — proposed / 1F

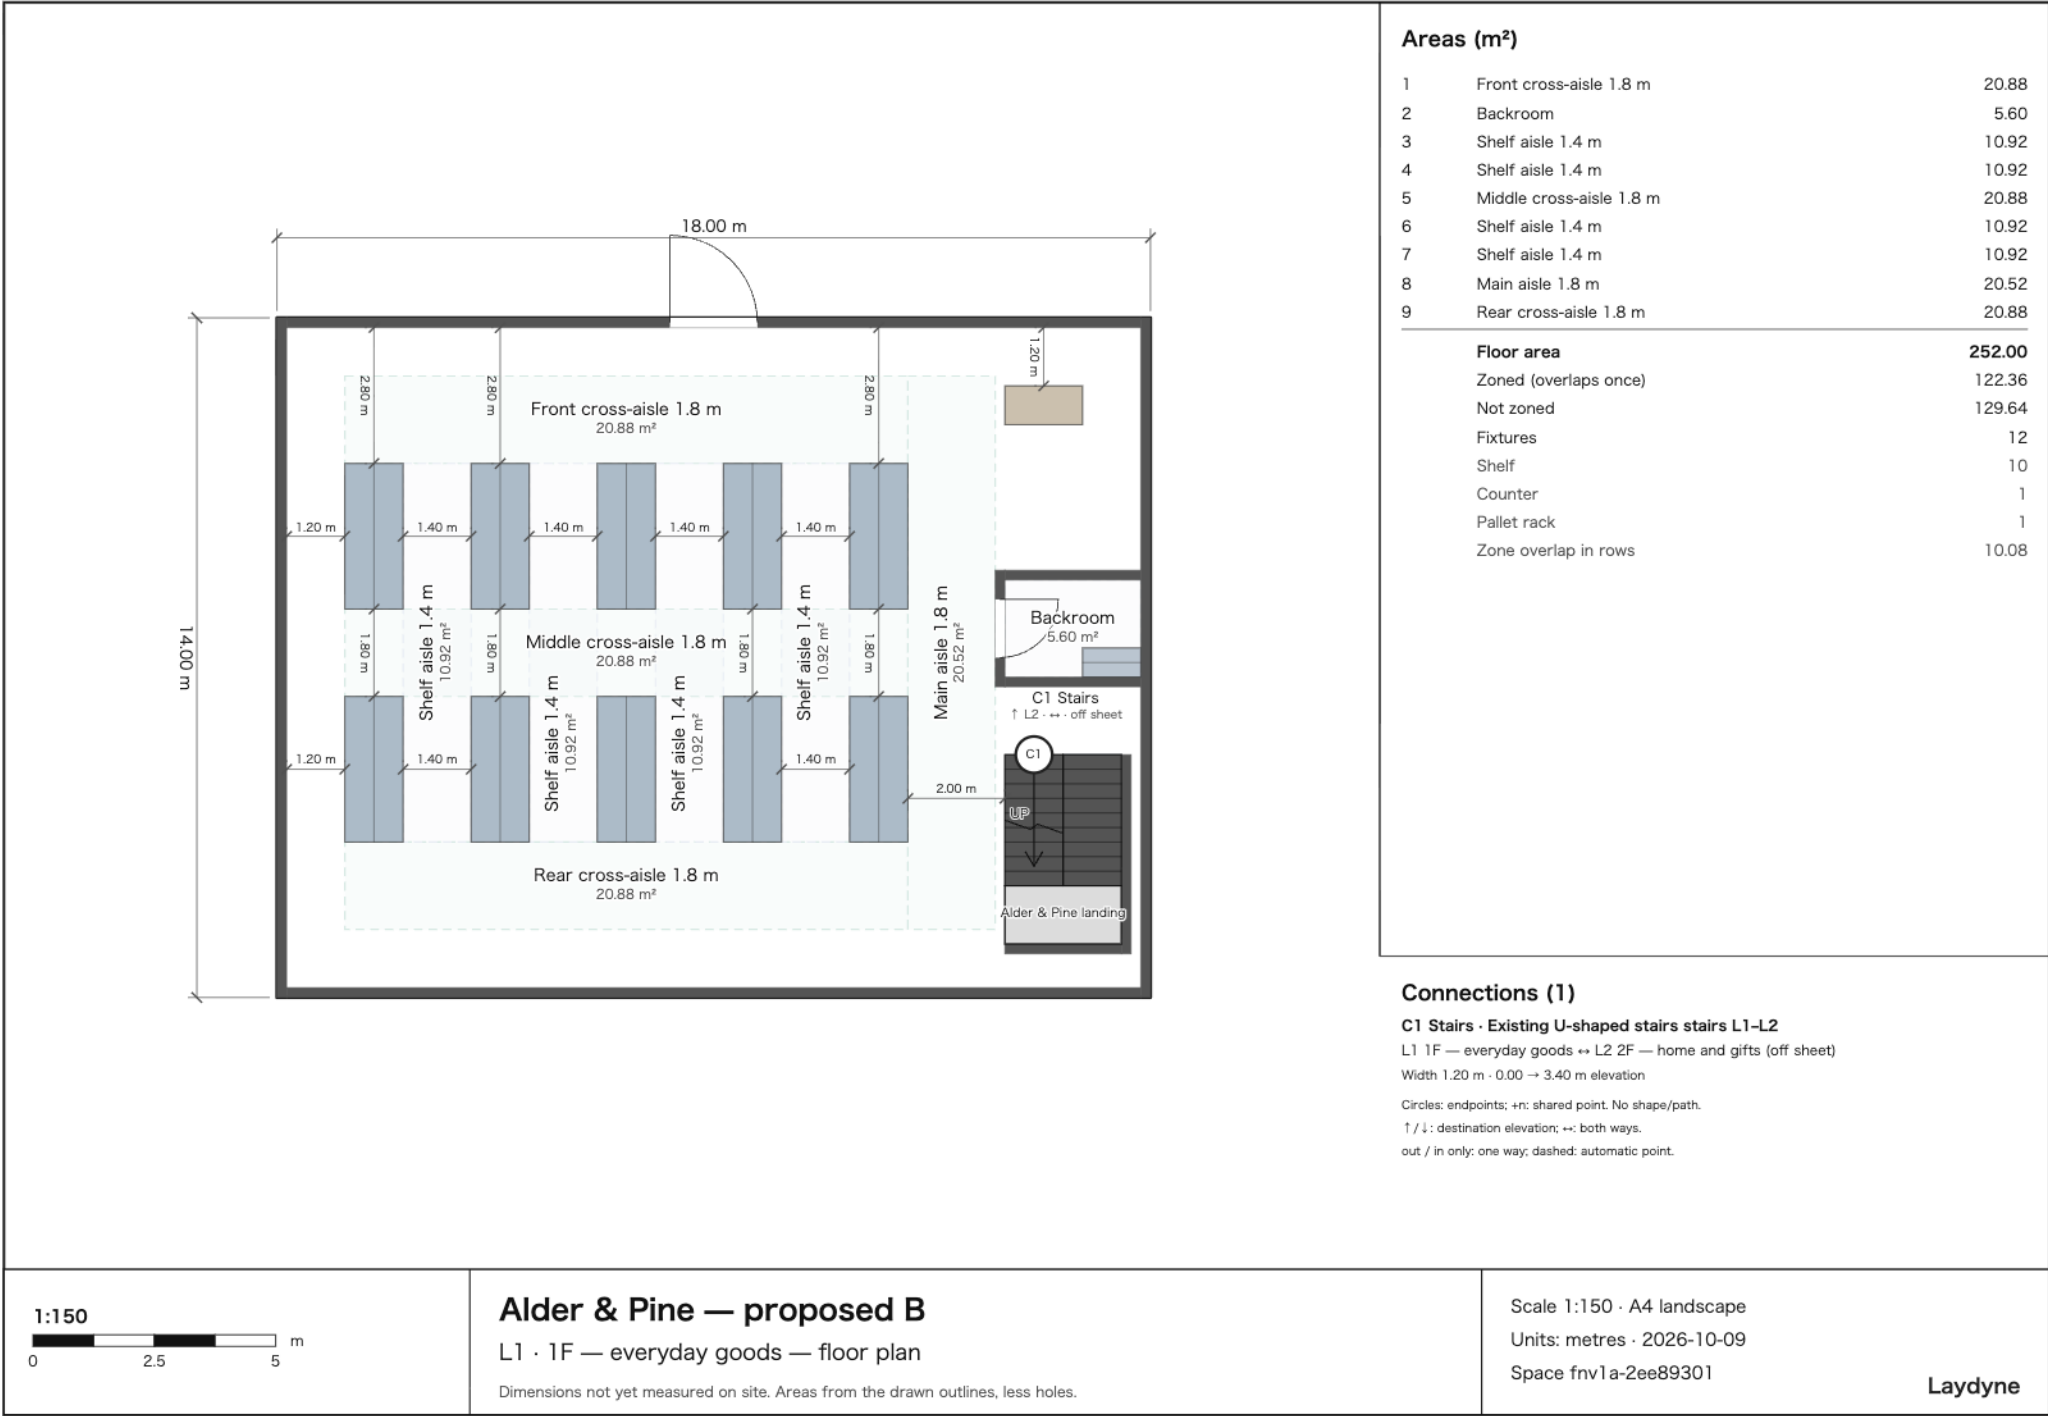

Measure	A	B
Merchandise gondolas	12	20
Gondolas per floor	6	10
Chosen main / cross aisle	1.80 m	1.80 m
Minimum gap between gondolas	4.00 m	1.40 m
Entry to 2F rear checkpoint	30.33 m	30.69 m
Existing stair flight width	1.20 m	1.20 m
Drawn floor area, less opening	494.64 m²	494.64 m²
Shelves reached: circle r=0.55 m	12/12	20/20
Retained non-aisle gap findings	4	4


FIXED INPUTS

18 × 14 m / two storeys / 3.4 m rise

U stairs: two 1.2 m flights, run 2.7 m, landing 1.2 m. Upper opening 2.4 × 3.9 m. Main aisles 1.8 m; shelf gaps at least 1.4 m; west edge 1.2 m.

Four retained gap findings are outside the designated aisle zones: stair rear slot 0.7 m and east slot 0.2 m, on each floor. Unused service voids; do not read this as a zero-warning result. Circular-agent geometry only.

Alder & Pine / B — proposed / 2F

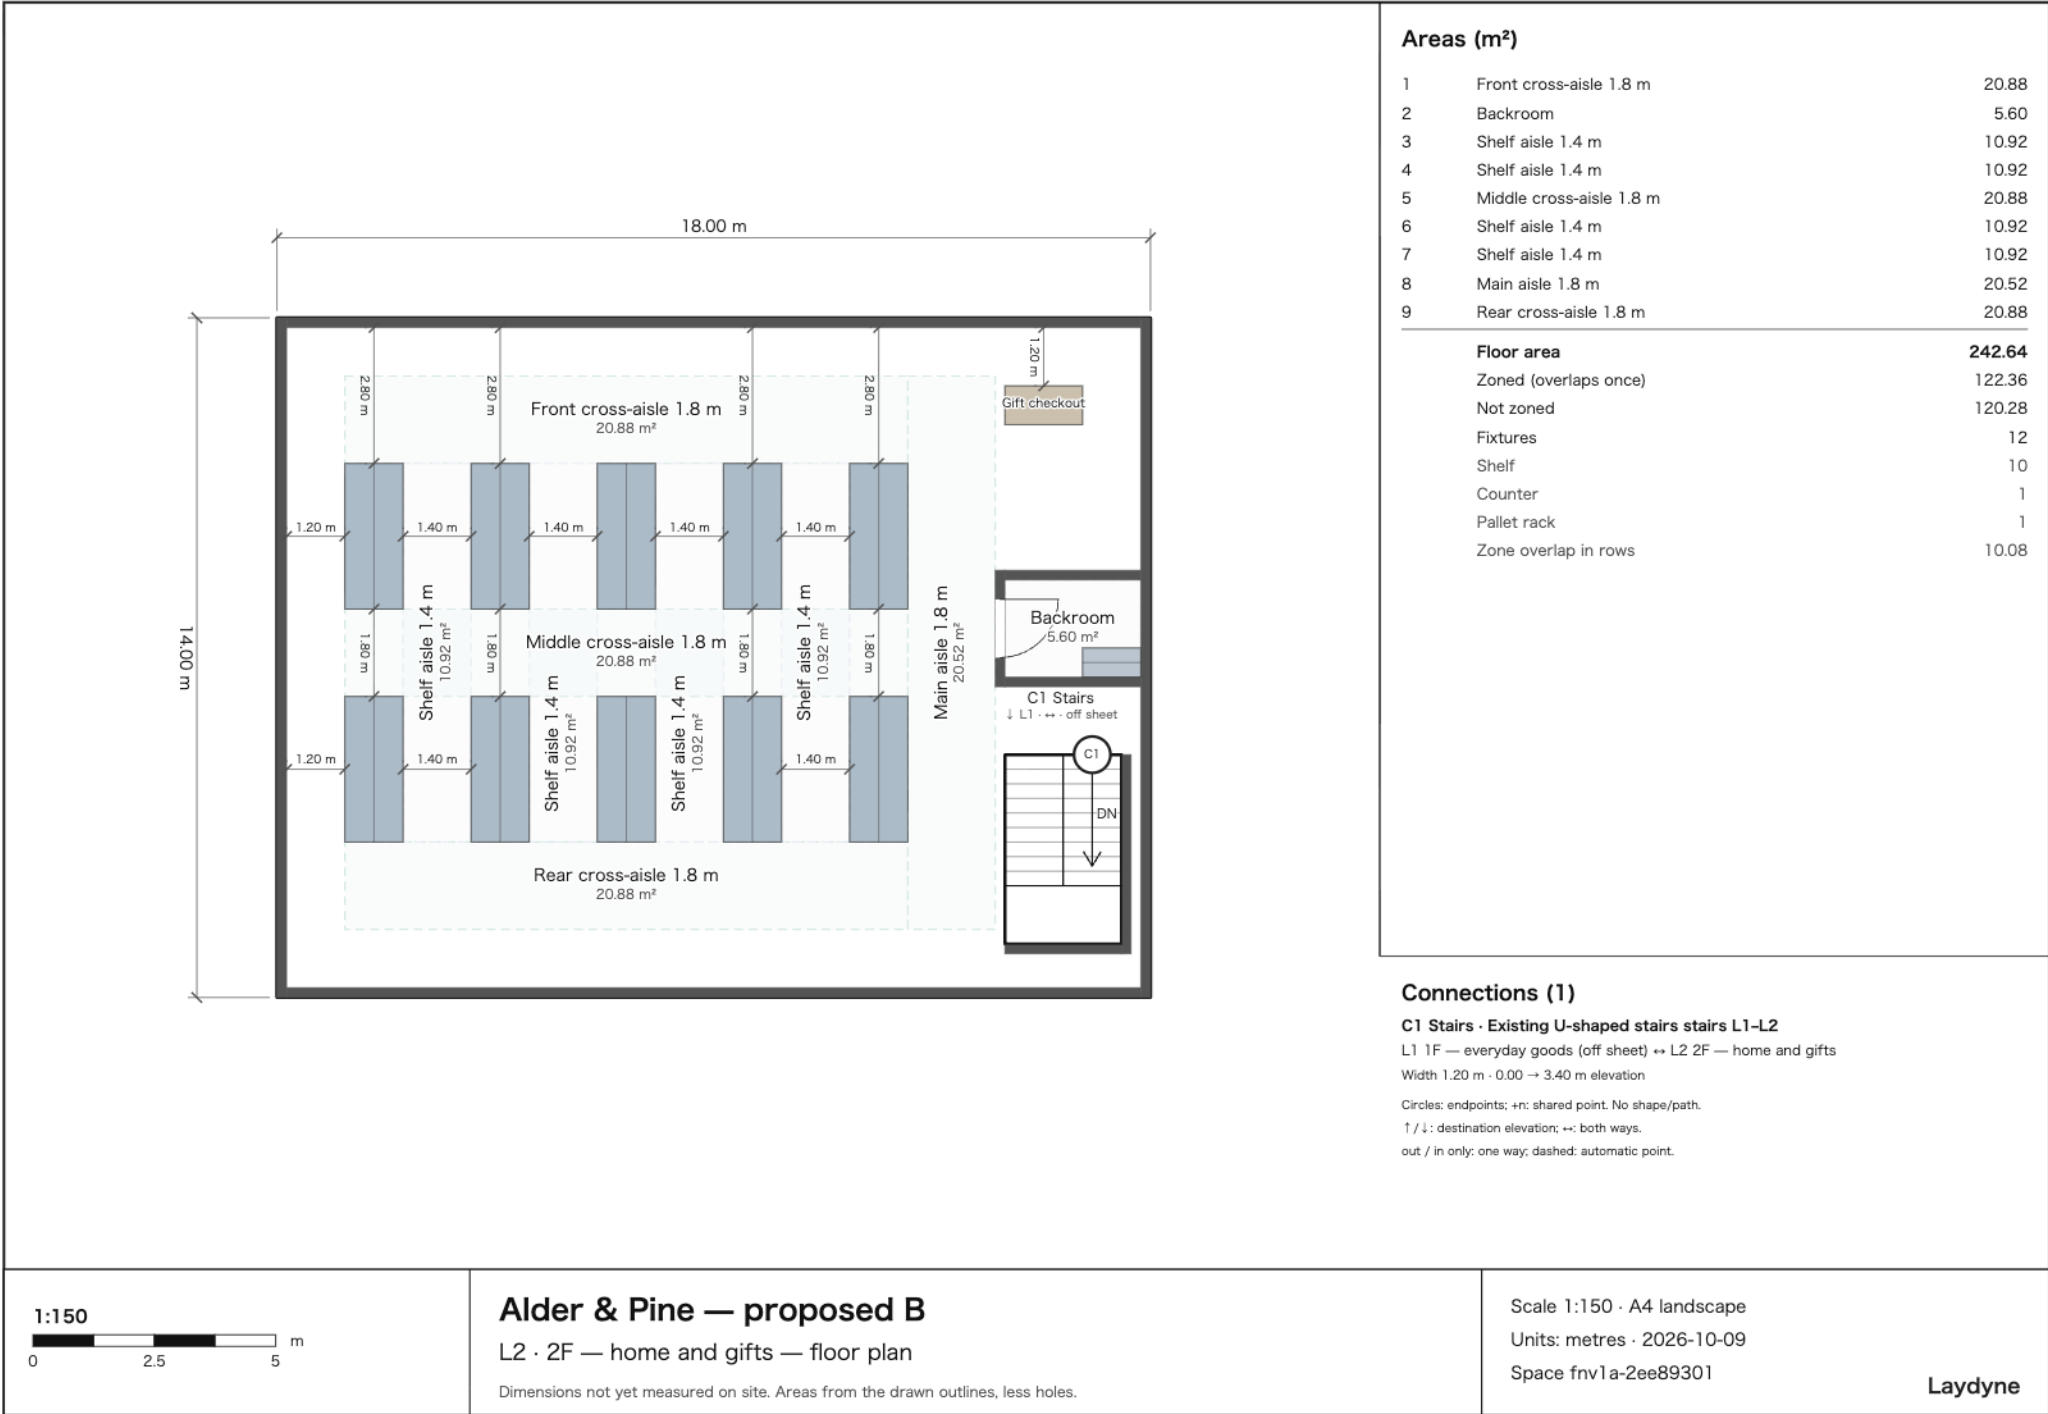

Measure	A	B
Merchandise gondolas	12	20
Gondolas per floor	6	10
Chosen main / cross aisle	1.80 m	1.80 m
Minimum gap between gondolas	4.00 m	1.40 m
Entry to 2F rear checkpoint	30.33 m	30.69 m
Existing stair flight width	1.20 m	1.20 m
Drawn floor area, less opening	494.64 m²	494.64 m²
Shelves reached: circle r=0.55 m	12/12	20/20
Retained non-aisle gap findings	4	4

FIXED INPUTS
18 × 14 m / two storeys / 3.4 m rise
U stairs: two 1.2 m flights, run 2.7 m, landing 1.2 m. Upper opening 2.4 × 3.9 m. Main aisles 1.8 m; shelf gaps at least 1.4 m; west edge 1.2 m.

Four retained gap findings are outside the designated aisle zones: stair rear slot 0.7 m and east slot 0.2 m, on each floor. Unused service voids; do not read this as a zero-warning result. Circular-agent geometry only.